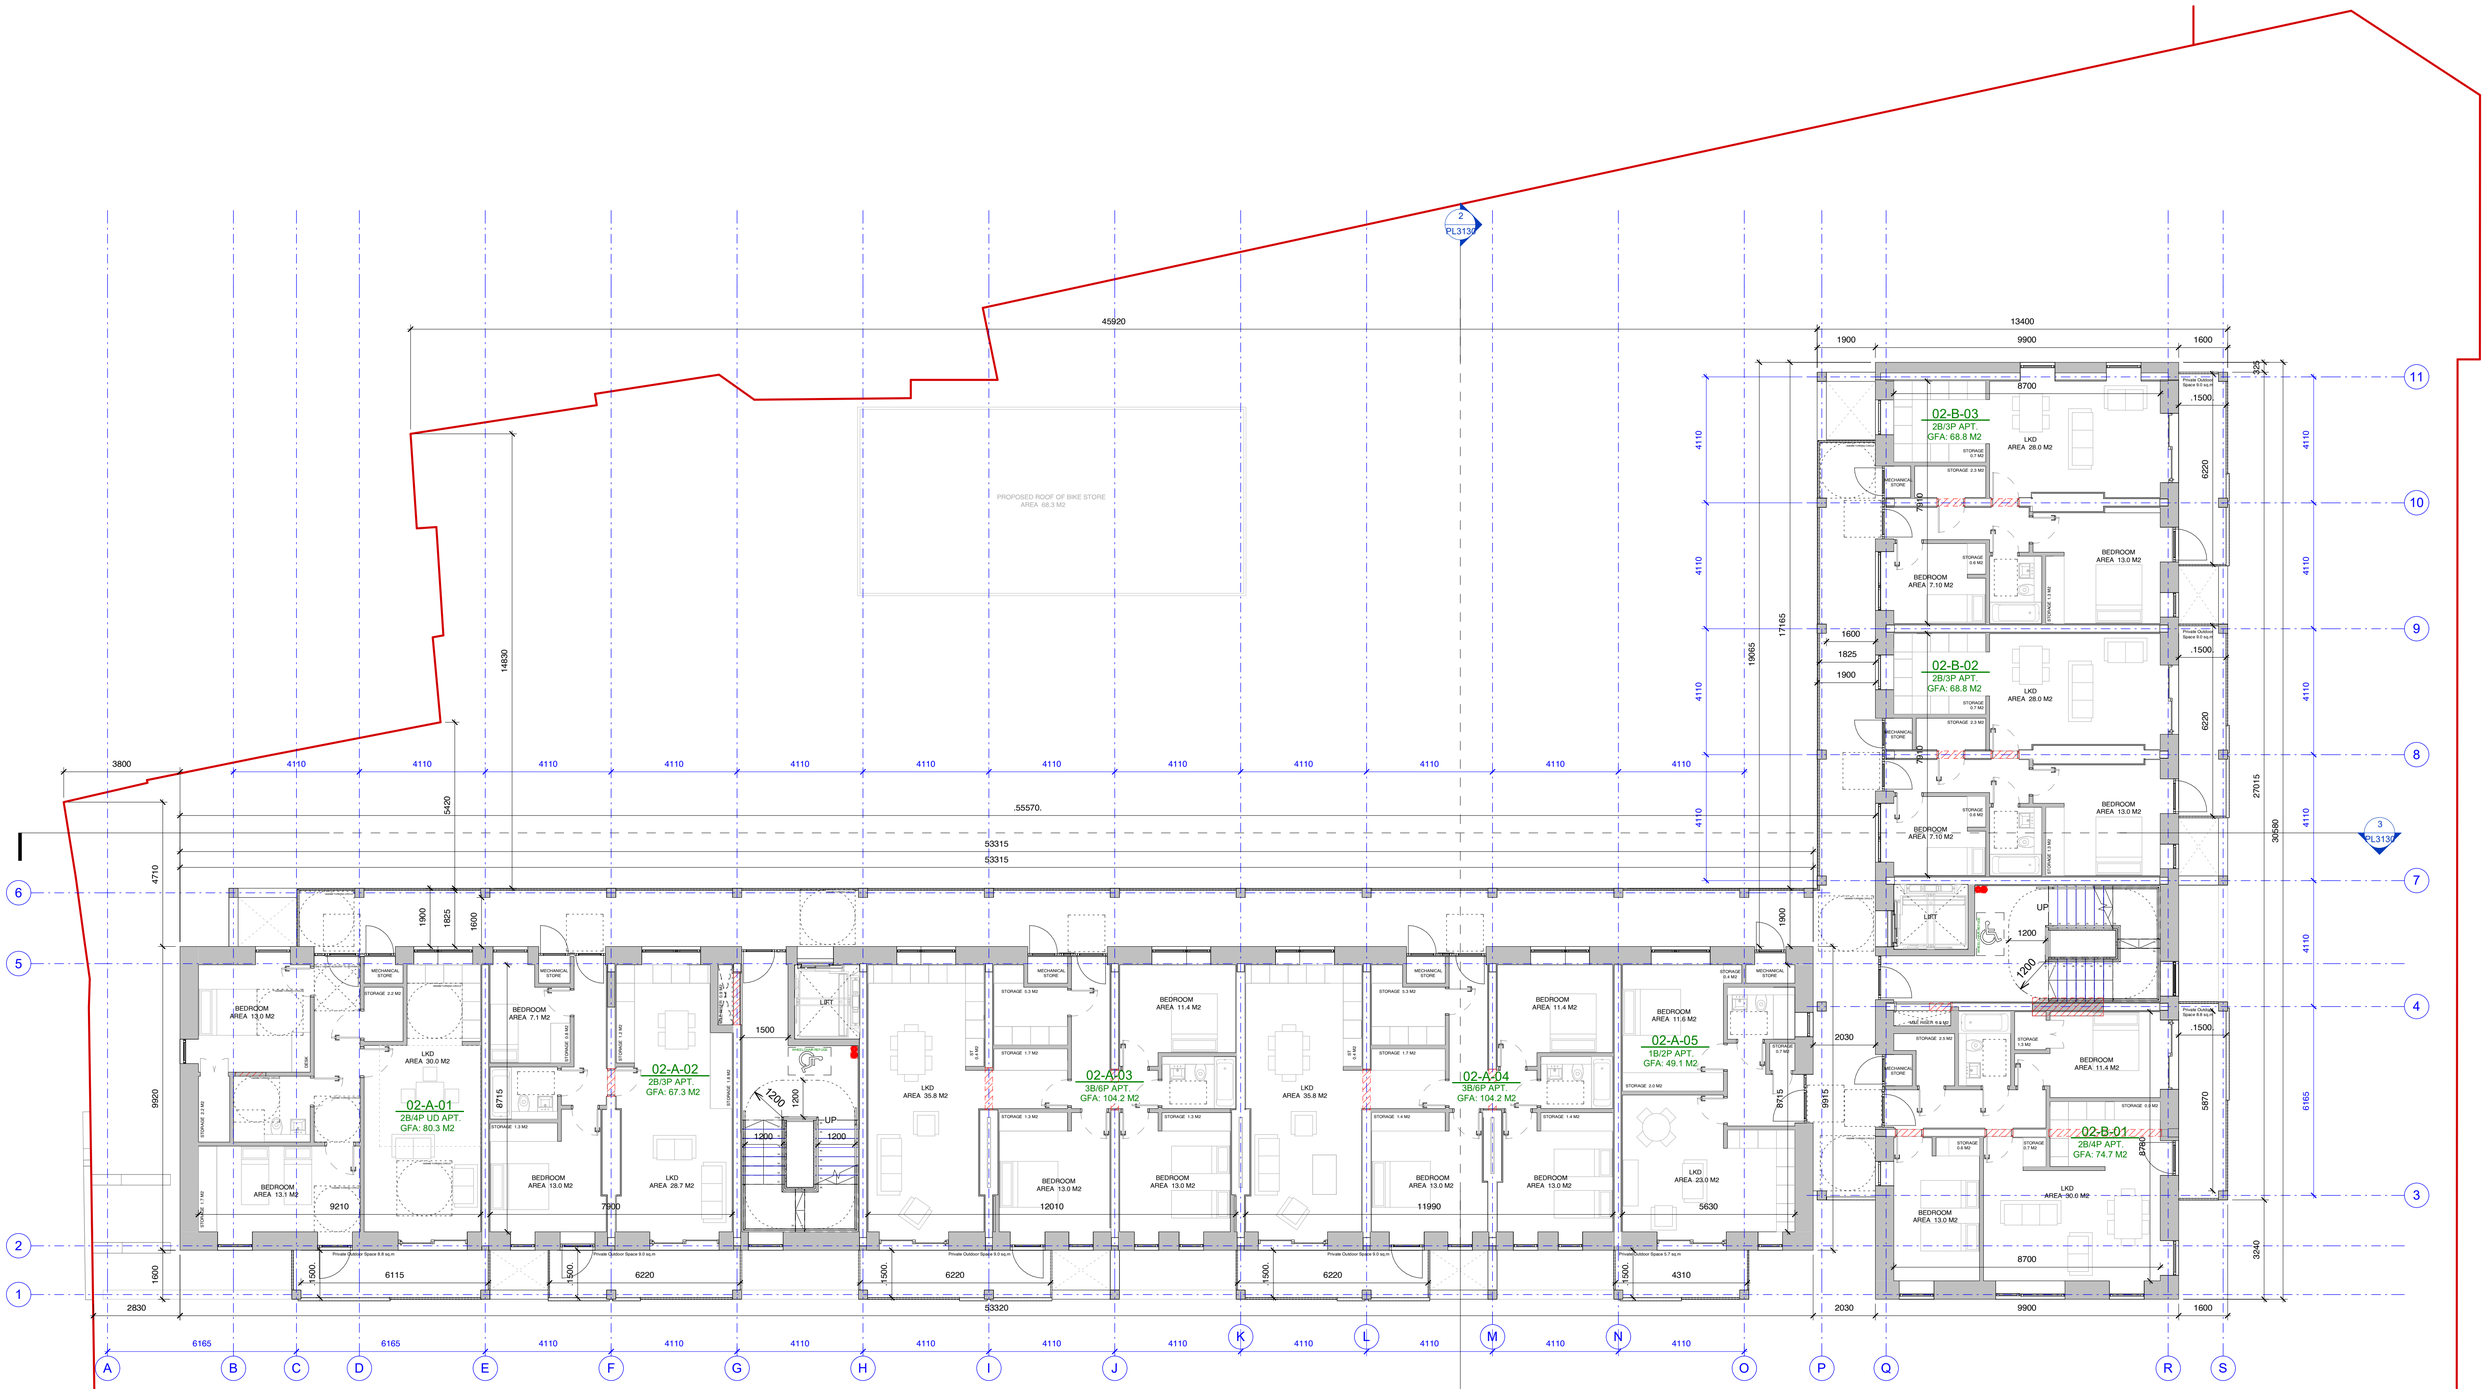

02 - PROPOSED SECOND FLOOR
1 : 100

APPLICATION SITE BOUNDARY
APPLICATION SITE AREA: 2857.58 M2 / 0.285 HECTARES
FREEHOLD OWNERSHIP AREA: 2154.33 M2 / 0.215 HECTARES
NET DEVELOPMENT AREA: 2182.52 M2 / 0.218 HECTARES

NEW STRUCTURE/ BUILDING FABRIC
EXISTING STRUCTURAL FRRAME
DEMOLITION OF EXISTING FRAME

N

REVISION	DATE	NOTES	REVISION	DATE	NOTES
A	06/11/2024	REVISION FOR PP8 TECHNICAL FEEDBACK	F	29/04/2025	UPDATES FOR COST SAVING
B	25/11/2024	RED LINE REVISION	G	05/06/2025	UPDATED FOR STAGE 2 DHLGH SUBMISSION
C	02/12/2024	APT NUMBER ERROR REMEDIED	H	11/07/2025	PART 8 PLANNING APPLICATION
D	10/12/2024	UPDATE FOR DAC	I		
E	24/01/2025	PART 8 PLANNING APPLICATION - DRAFT	J		

DRG NO: GCD | DTA | 00 | 02 | DR | A | PL1103 | H
PROJECT: GLOVER COURT ESTATE RENEWAL
DRAWING: PROPOSED SECOND FLOOR PLAN

SCALE: 1 : 100 @ A1
JOB NO: GCD
SERIES: PLANNING
DATE: 03/07/24
DRAWN: DC
CHECKED: JM

DTA ARCHITECTS
ARCHITECTURE & URBAN DESIGN
12-14 COLLEGE GREEN, DUBLIN 2
T. 353 (0) 1 6777742
INFO@DTA.IE
WWW.DTA.IE

THIS DRAWING TO BE READ IN CONJUNCTION WITH RELEVANT CONSULTANTS' DRAWINGS - NOTIFY ARCHITECTS OF ANY DISCREPANCIES - CHECK DIMENSIONS ON SITE - DO NOT SCALE - USE FIGURED DIMENSIONS ONLY - COPYRIGHT RESERVED FOR DEREK TYNAN ASSOCIATES LTD. | T/A DTA ARCHITECTS