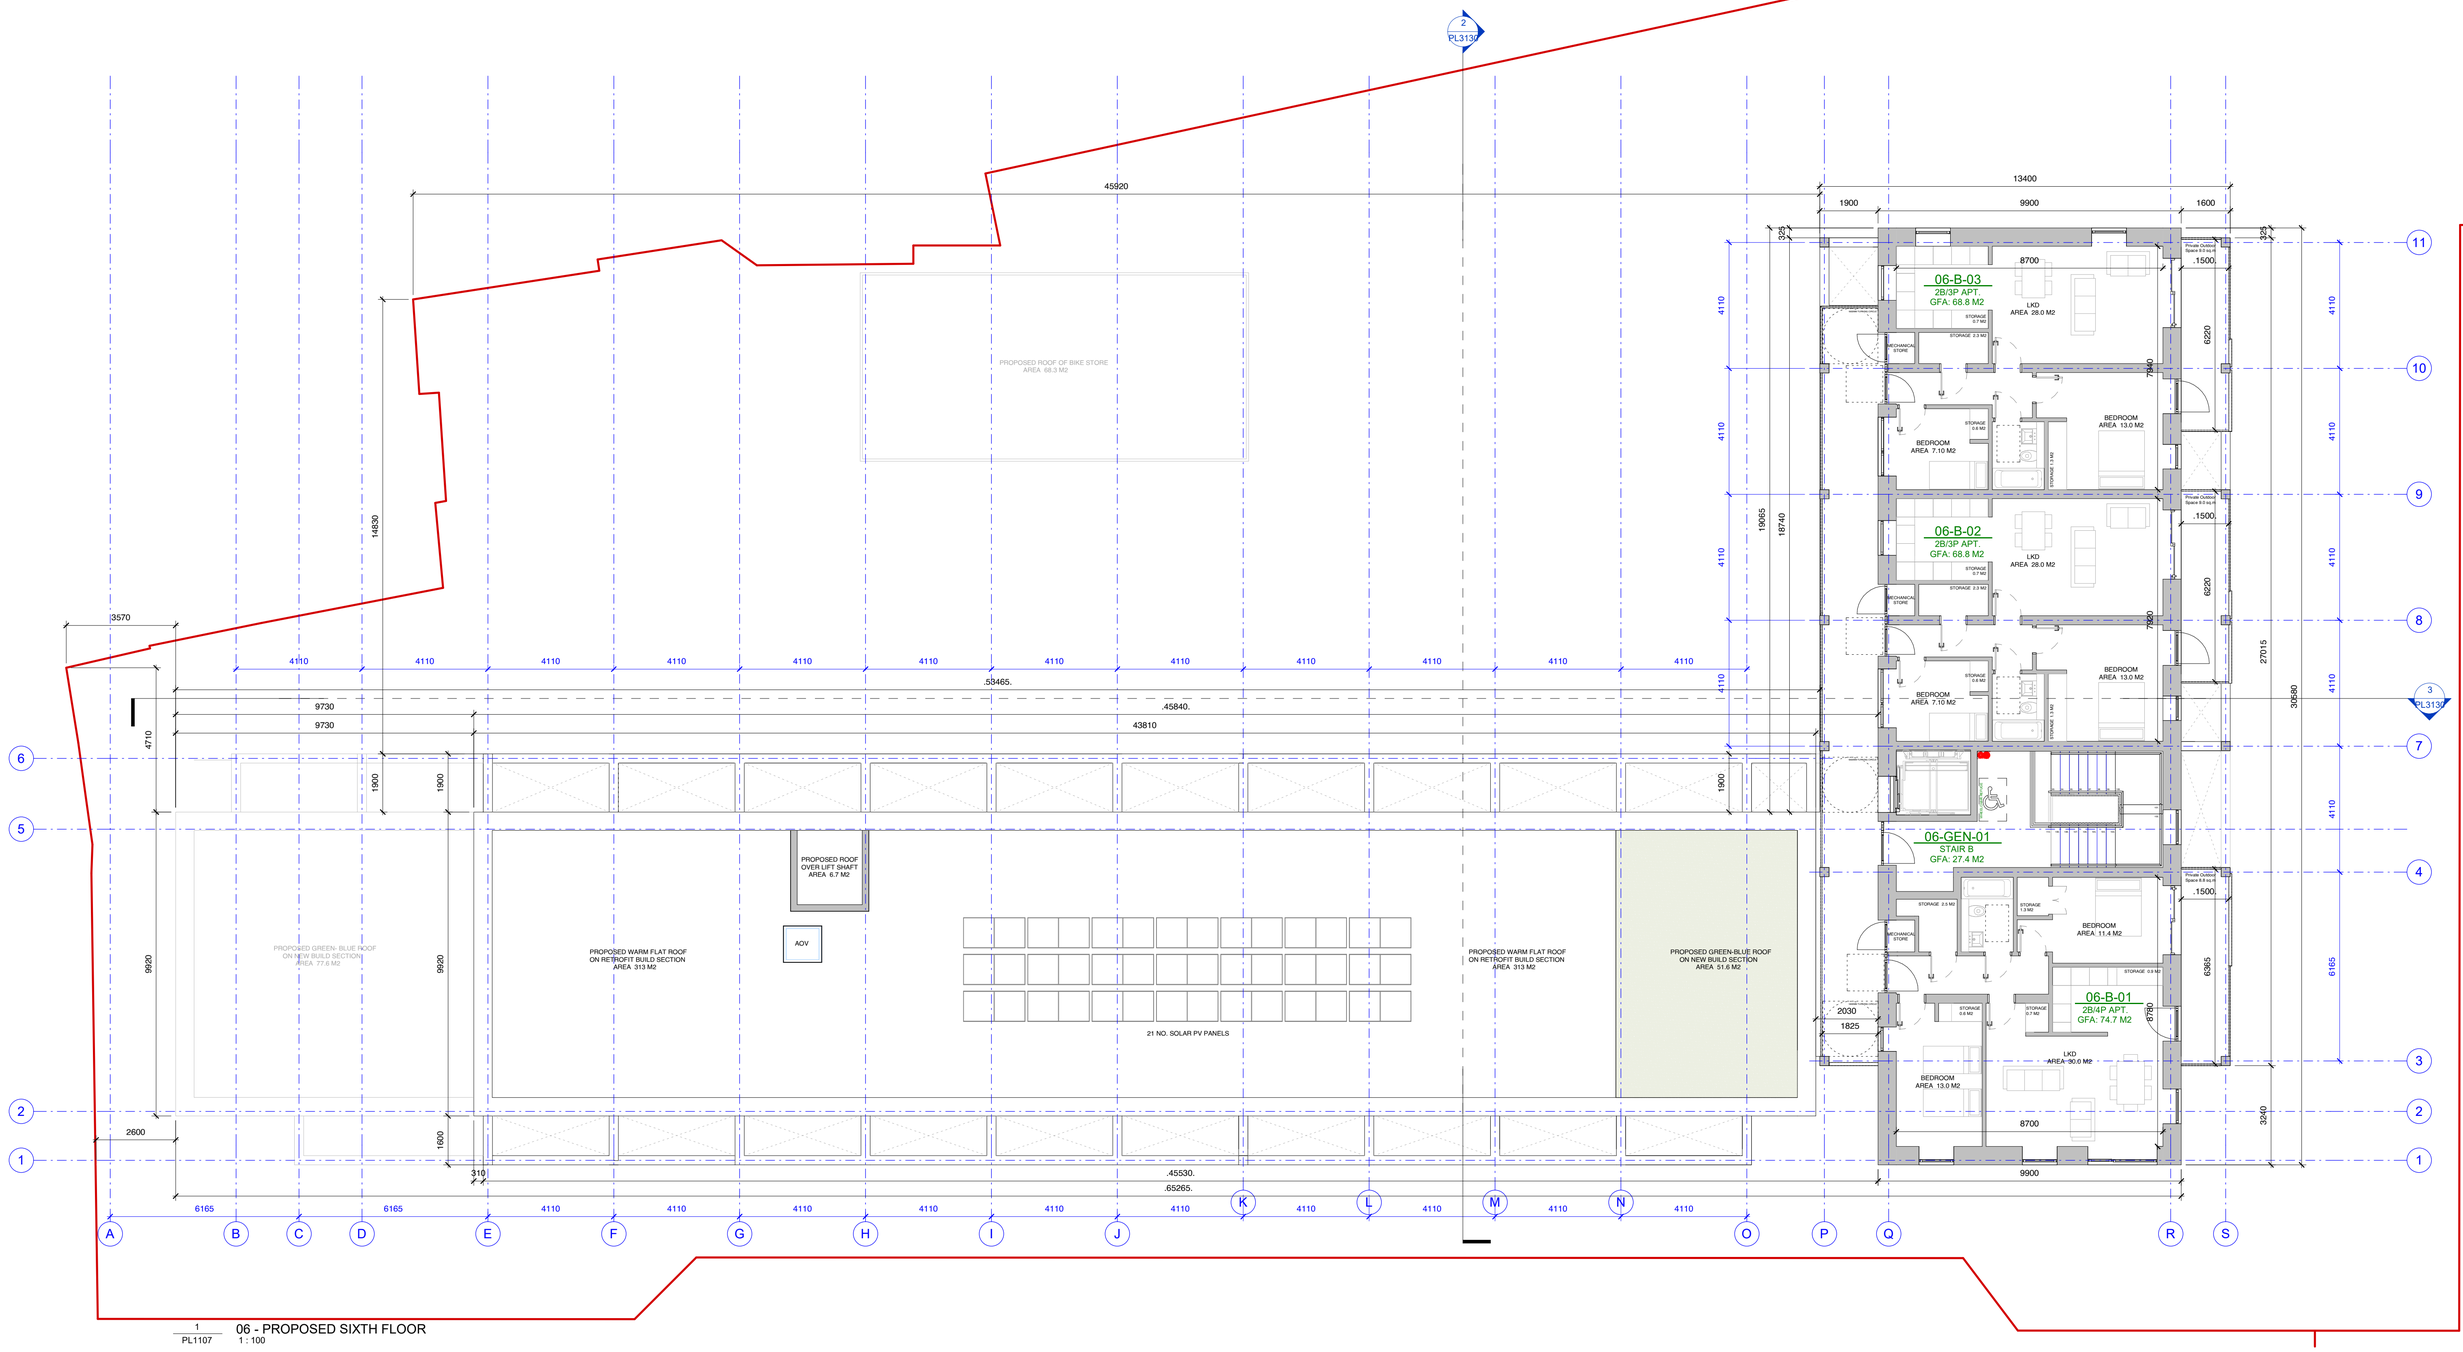

1 / PL1107 — 06 - PROPOSED SIXTH FLOOR
1 : 100

APPLICATION SITE BOUNDARY

APPLICATION SITE AREA: 2857.58 M2 / 0.285 HECTARES

FREEHOLD OWNERSHIP AREA: 2154.33 M2 / 0.215 HECTARES

NET DEVELOPMENT AREA: 2182.52 M2 / 0.218 HECTARES

NEW STRUCTURE/ BUILDING FABRIC

EXISTING STRUCTURAL FRRAME

DEMOLITION OF EXISTING FRAME

N

REVISION	DATE	NOTES	REVISION	DATE	NOTES
A	06/11/2024	REVISION FOR PP8 TECHNICAL FEEDBACK	F	05/06/2025	UPDATED FOR STAGE 2 DHLGH SUBMISSION
B	25/11/2024	RED LINE REVISION	G	11/07/2025	PART 8 PLANNING APPLICATION
C	10/12/2024	UPDATE FOR DAC	H		
D	24/01/2025	PART 8 PLANNING APPLICATION - DRAFT	I		
E	29/04/2025	UPDATES FOR COST SAVINGS	J		

DRG NO:	GCD	DTA	00	06	DR	A	PL1107	G
PROJECT:	GLOVER COURT ESTATE RENEWAL							
DRAWING:	PROPOSED SIXTH FLOOR PLAN							

SCALE:	1 : 100 @ A1
JOB NO:	GCD
SERIES:	PLANNING
DATE:	03/08/24
DRAWN:	DC
CHECKED:	JM

DTA ARCHITECTS
ARCHITECTURE & URBAN DESIGN
12-14 COLLEGE GREEN, DUBLIN 2
T. 353 (0) 1 6777742
INFO@DTA.IE
WWW.DTA.IE

THIS DRAWING TO BE READ IN CONJUNCTION WITH RELEVANT CONSULTANTS' DRAWINGS - NOTIFY ARCHITECTS OF ANY DISCREPANCIES - CHECK DIMENSIONS ON SITE - DO NOT SCALE - USE FIGURED DIMENSIONS ONLY - COPYRIGHT RESERVED FOR DEREK TYNAN ASSOCIATES LTD. | T/A DTA ARCHITECTS