PRESENTATION PRIMARY SCHOOL - BUILD OUT GENERAL ARRANGEMENT - BUS BAY STOP 1086

EXISTING LAYOUT

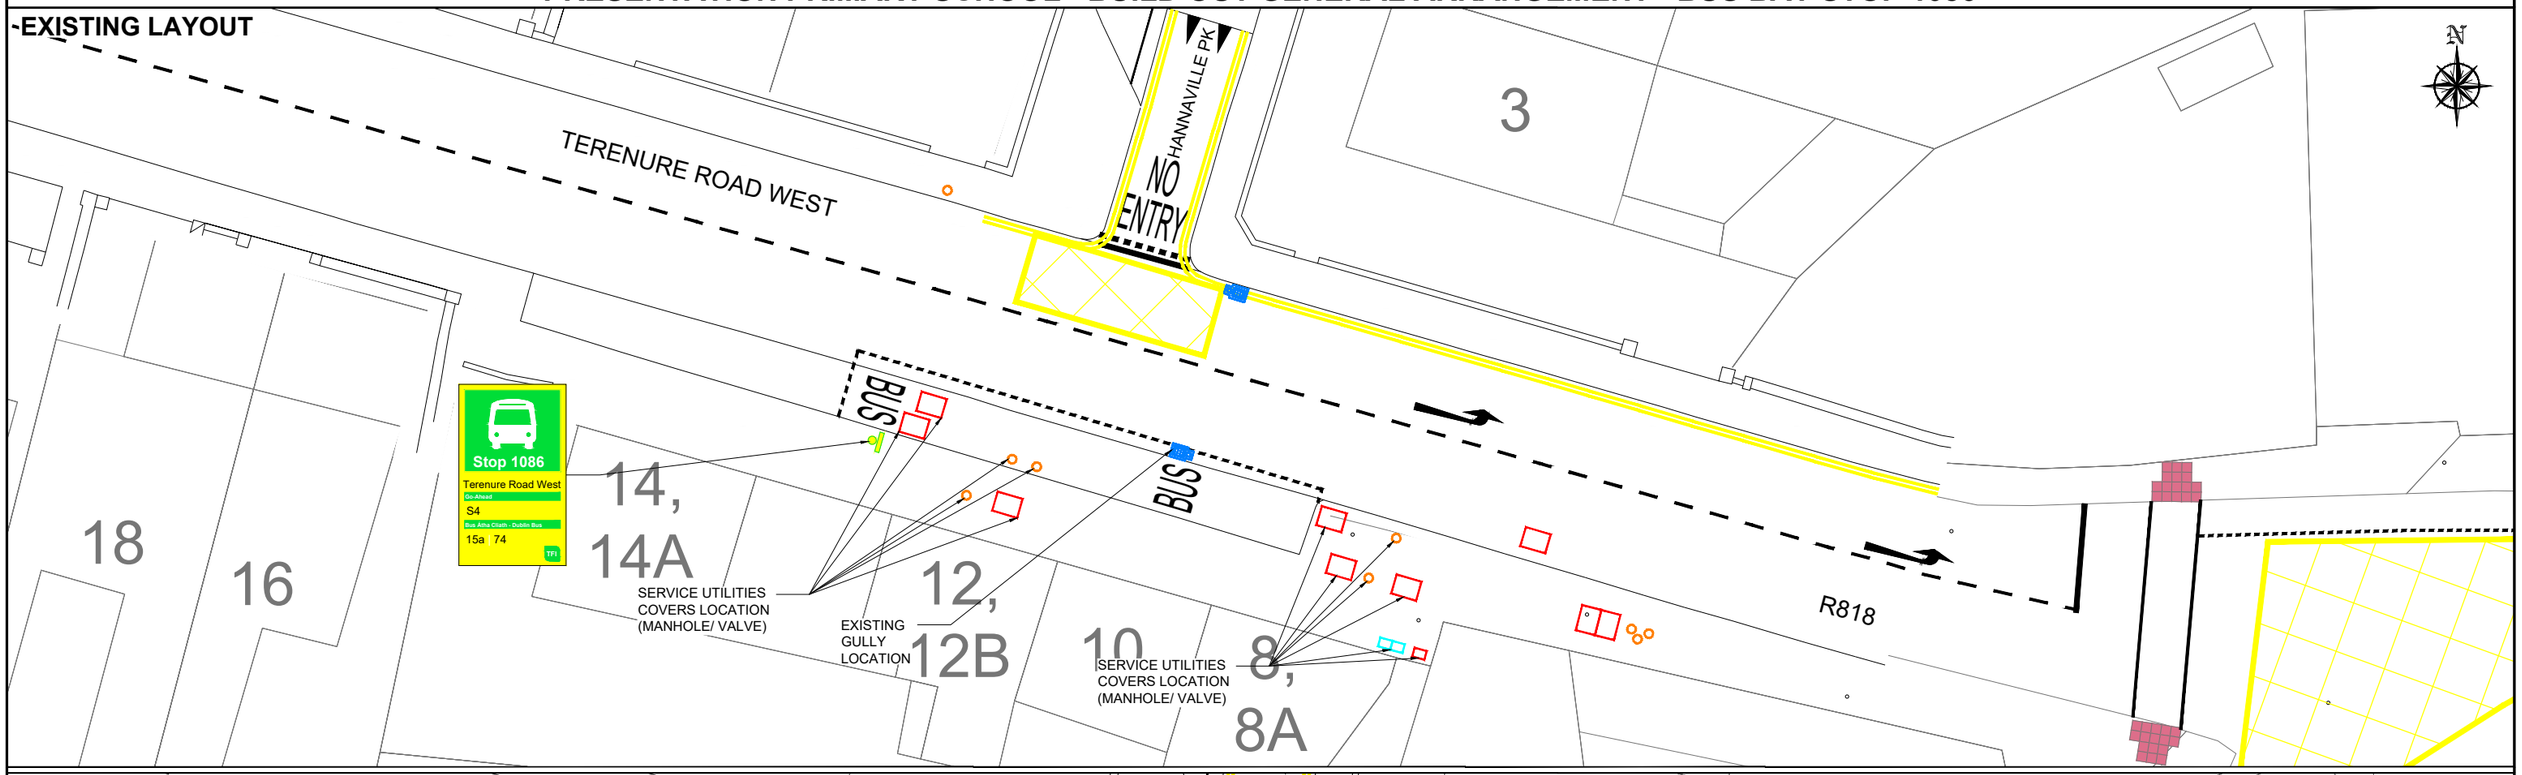

PROPOSED LAYOUT

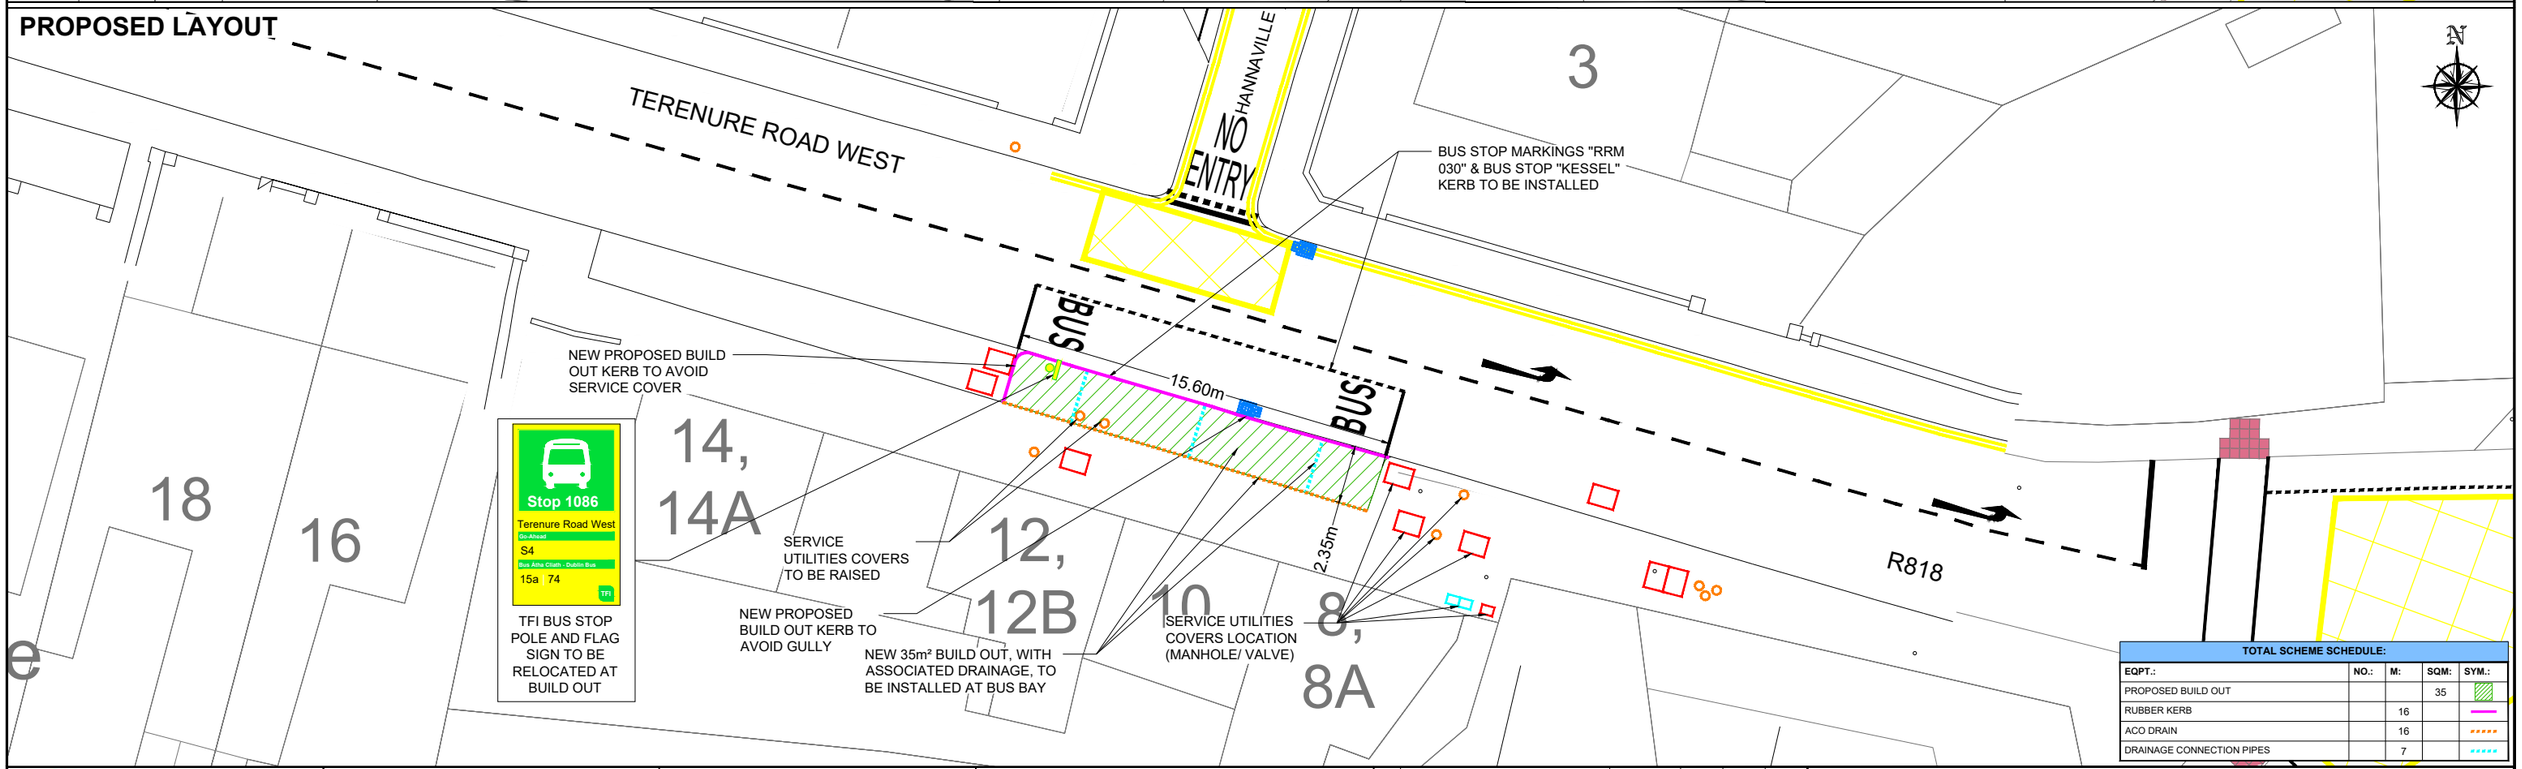

TOTAL SCHEME SCHEDULE:

EQPT.:	NO.:	M:	SQM:	SYM.:
PROPOSED BUILD OUT			35	
RUBBER KERB		16		
ACO DRAIN		16		
DRAINAGE CONNECTION PIPES		7		

Comhairle Cathrach Bhaile Átha Cliath
Dublin City Council

Údarás Náisiúnta Iompair
National Transport Authority

DUBLIN CITY COUNCIL
Comhairle Chathair Bhaile Aithe Cliath
ENVIRONMENT & TRANSPORT DEPT.
CIVIC OFFICES
WOOD QUAY, DUBLIN 8

BRENDAN O'BRIEN
ACTING EXECUTIVE MANAGER TRAFFIC

NOTES:
1) All existing road markings and features shown in grey are to be retained, unless otherwise stated.
2) Design is based on available ordinance survey mapping. Existing features, such as build-outs, traffic islands, road markings etc., were estimated by the designers by use of aerial photography data.
3) All accesses to be kept unobstructed.
4) Review of existing services location & depth has not been undertaken.

© Ordnance Survey Ireland.
© Ordnance Survey Ireland. All rights reserved.
License number 2024/25/CCMA/Dublin City Council

DRAFT

LEGEND:
- TFI BUS STOP POLE AND FLAG SIGN
- EXISTING ROAD MARKINGS
- EXISTING GULLY LOCATION
- SERVICE UTILITIES COVERS LOCATION

No.:	Revision:	Date:	By:	Chk'd:	App'd:

STAGE:	Date:	App'd:
PRELIMINARY		
APPROVAL		
TENDER		
CONSTRUCTION		

PROJECT TITLE:
DCC SAFE ROUTES TO SCHOOL

DRAWING TITLE:
PRESENTATION PRIMARY SCHOOL - BUILD OUT GENERAL ARRANGEMENT - BUS BAY STOP 1086

DESIGNED:	MBJ	**CAD FILE:**	M:\General\Sustainable Transport Unit\STMG PROJECTS\DCC21 XXXX\DCC 21 0034 Schools\School Zones\Current Schools\Southside\Presentation Primary, Terenure\2. Design\DWG Drawings\Outgoing Drawings		
DRAWN:	MBJ	**JOB NO.:**	DCC 21 0034	**SHEET:**	1 OF 1
CHECKED:	CF	**SCALE:**	1:250 @ A3	**Dwg No.:**	DCC-210034-SRTS-PPS-02
APPROVED:	CF	**DATE:**	23/05/2025		**REV:** 0