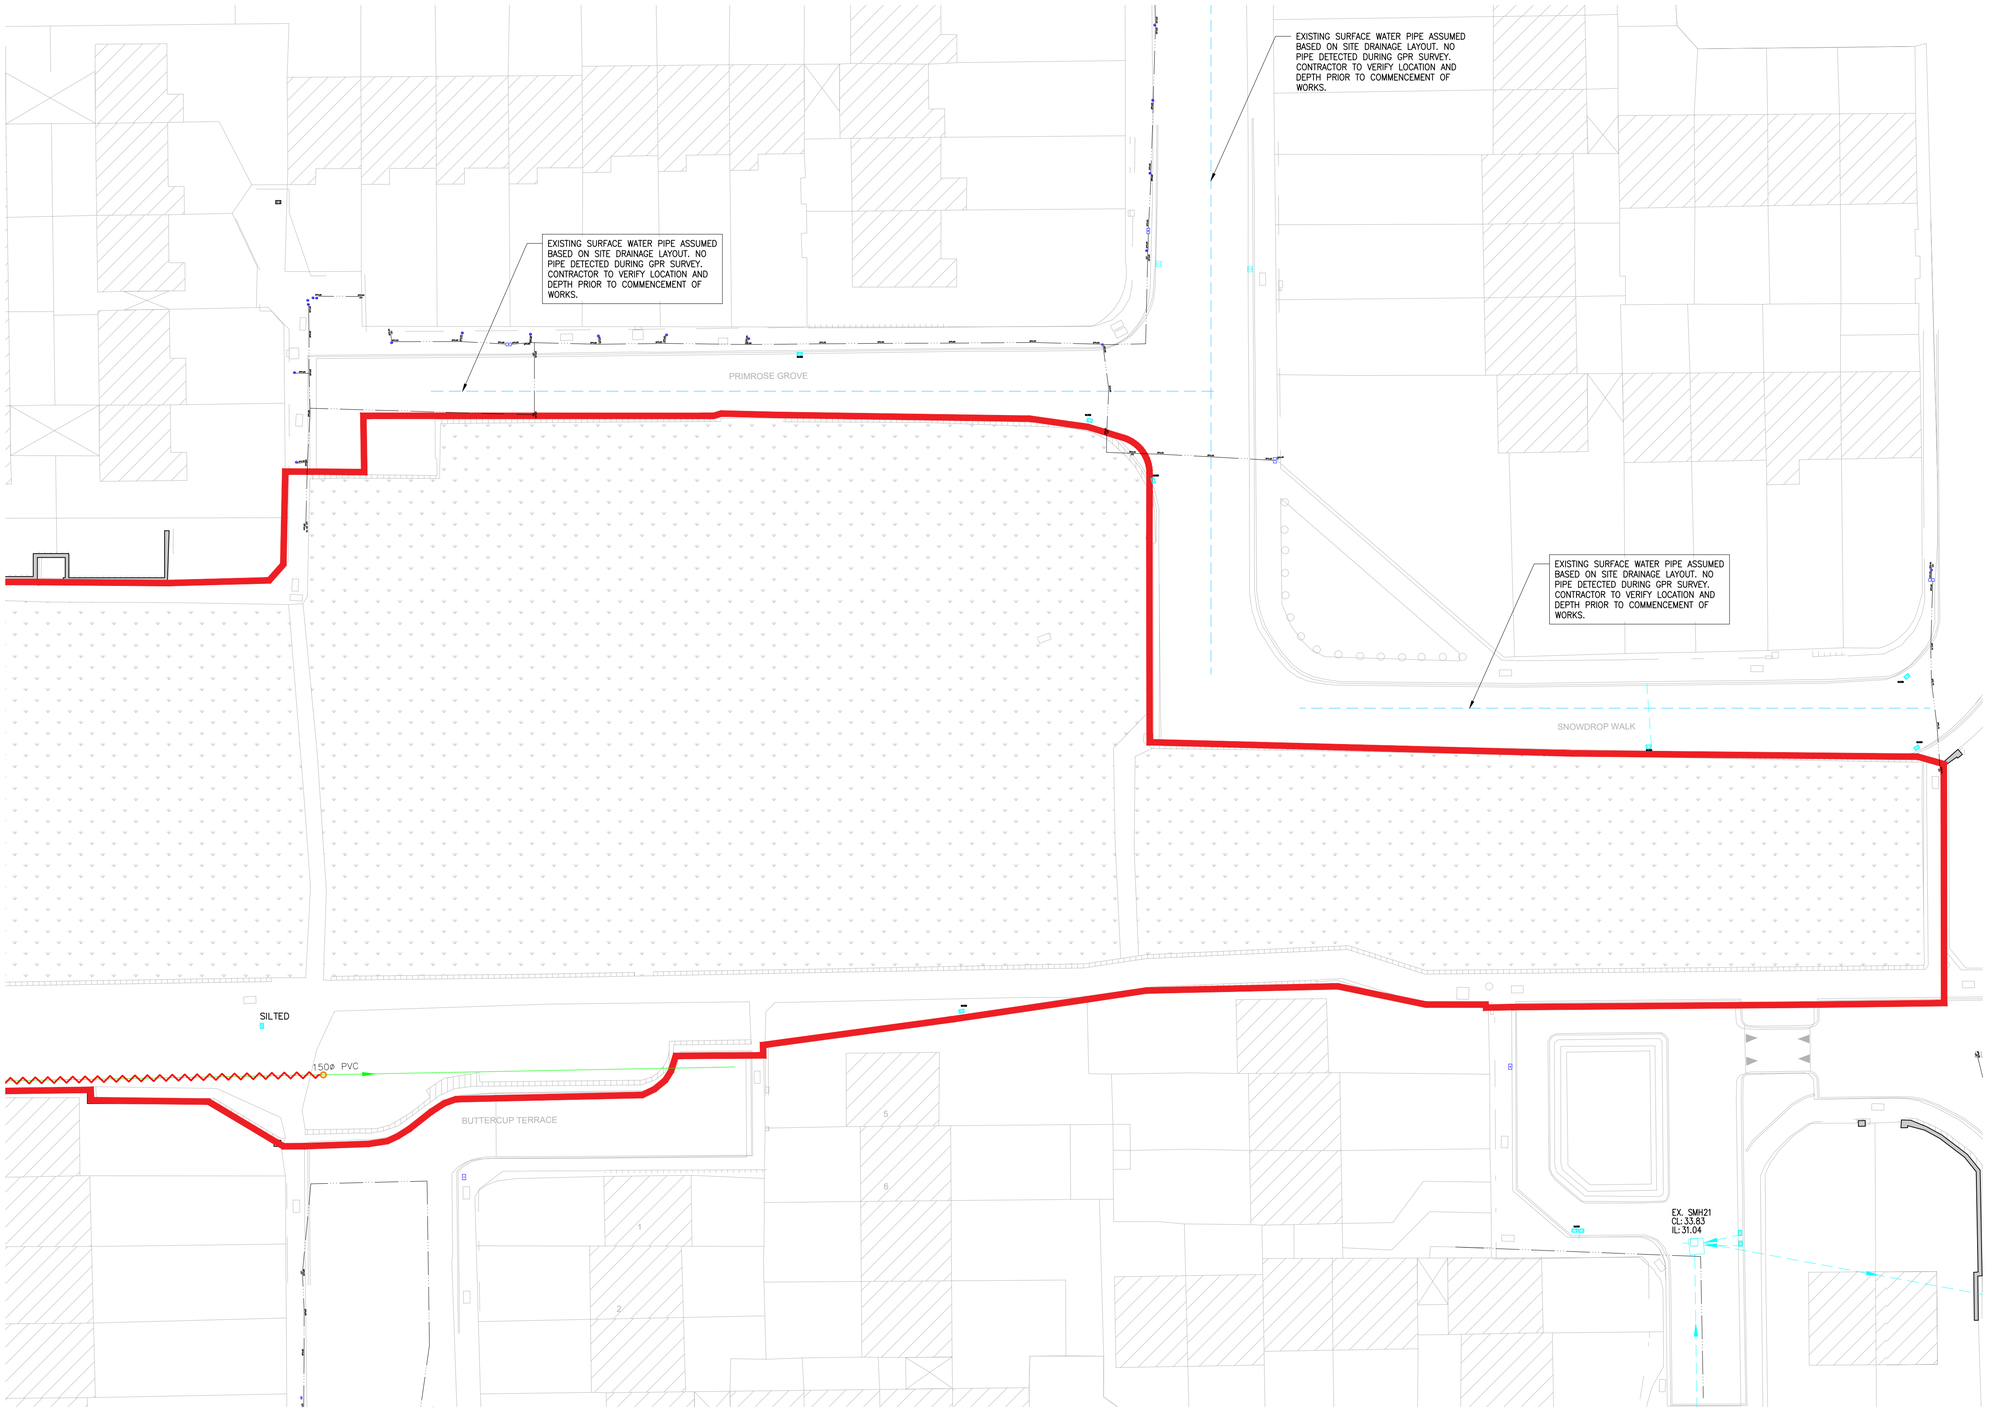

NOTES

GENERAL

1.) THESE DRAWINGS TO BE READ IN CONJUCTION WITH ALL RELEVANT HAYES HIGGINS ENGINEERING DRAWINGS AND SPECIFICATIONS

2.) DO NOT SCALE. USE FIGURED DIMENSIONS ONLY

DRAINAGE NOTES

1.) ANY DRAINAGE DETECTED WITHIN THE FOOTPRINT OF THE PROPOSED NEW EXTENSION BUILDING WILL BE DIVERTED OR REMOVED AND BACKFILLED WITH C15/C20 LEAN MIX CONCRETE.

DRAINAGE LEGEND

- PROPOSED SITE BOUNDARY
- EXISTING SURFACE WATER SEWER
- EXISTING FOUL SEWER
- EXISTING WATERMAIN
- EXISTING SEWER/WATERMAIN TO BE DIVERTED OR REMOVED (REFER TO PROPOSED DRAINAGE AND WATERMAIN LAYOUT DWG No. 06 & 07)

REV	DATE	DESCRIPTION	DWG BY	APPR. BY
P1	14.07.26	REVISED PER PRE-PART 8 SUBMISSION COMMENTS	LS	LM
P	17.04.26	ISSUED FOR PLANNING	LS	LM

ISSUED
PLANNING

CLIENT
RESPOND
SOCIAL HOUSING

PROJECT NAME
84 HOUSES
AT DARNDALE

DRAWING NAME
EXISTING
DRAINAGE LAYOUT
SHEET 2 OF 2

PROJECT No.
25D046

DRAWING No.	REVISION
02-B	P1

SCALE	DRAWN DATE
1:250	15.04.26

CAD DRAWN BY	CHECKED BY	APPROVED BY
L.S.	L.M.	D.H.

HAYES HIGGINS PARTNERSHIP
The Glass House, 11 Coke Lane
Smithfield, Dublin 7. Tel: 01 6612321
E-mail: admin@hayeshiggins.ie
Gas House Lane, Kilkenny. Tel: (056) 7764710
Email: info@hhp.ie

A1

© HAYES HIGGINS PARTNERSHIP