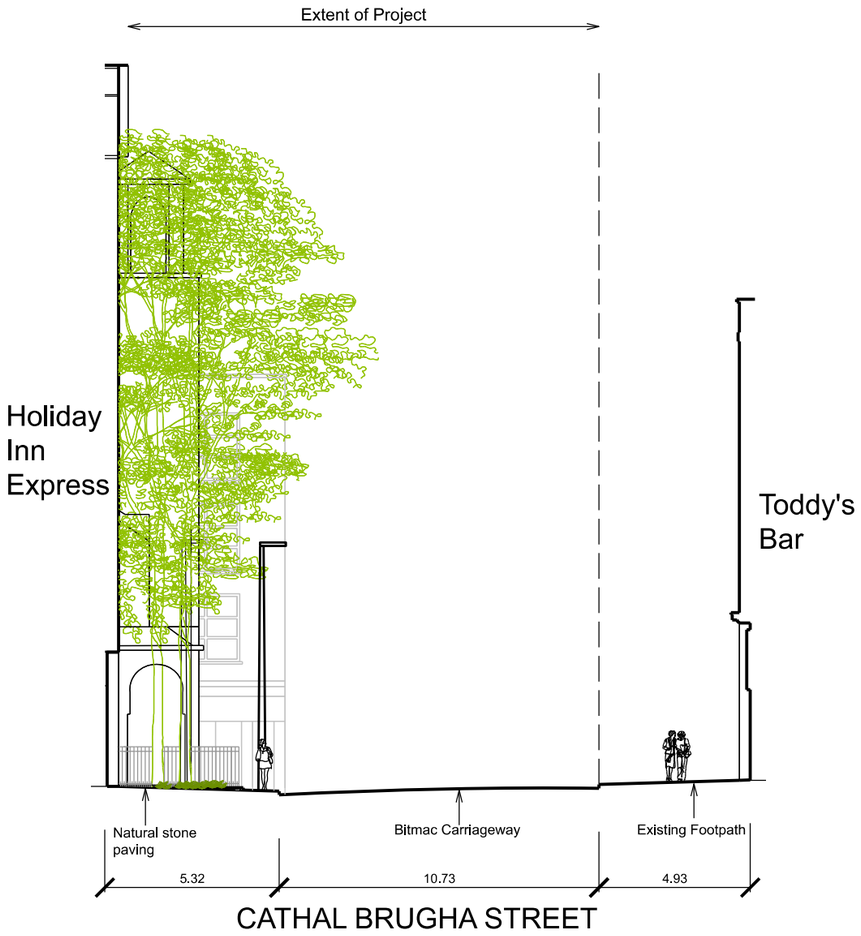

SECTION A-A

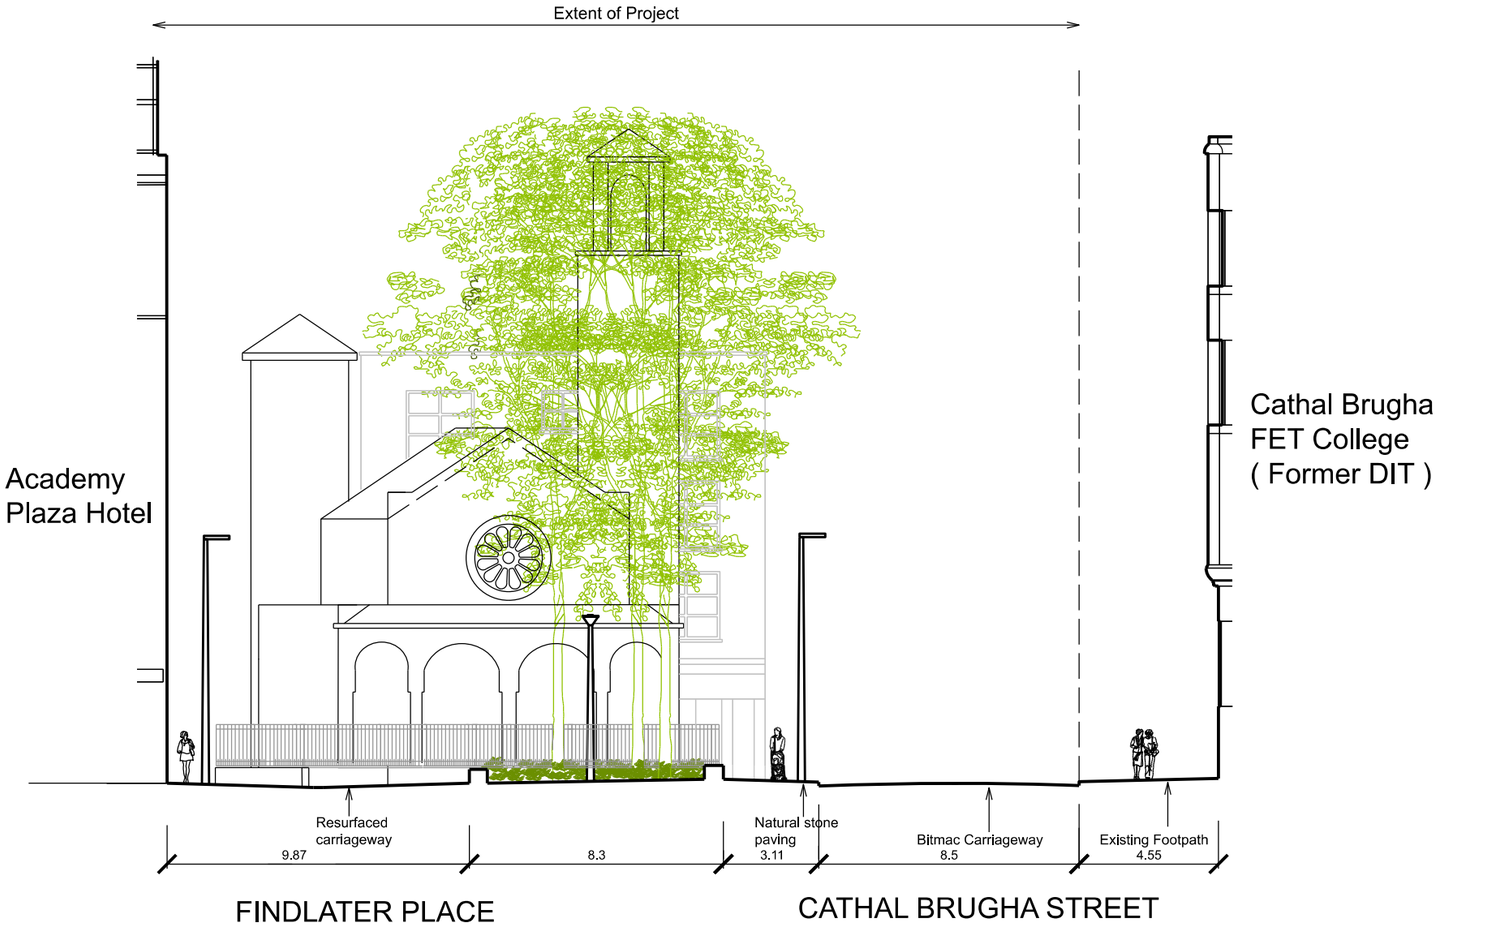

SECTION B-B

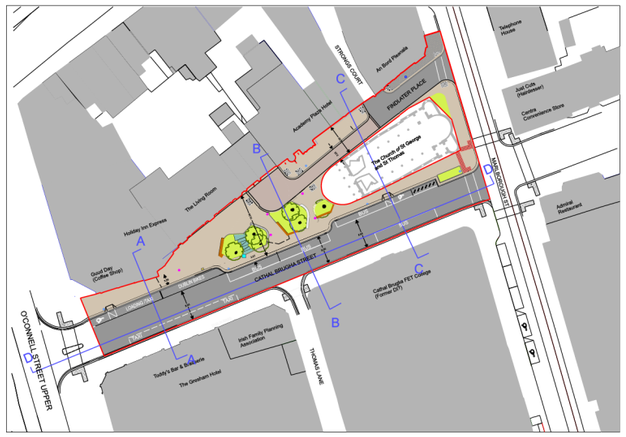

Part 8

Comhairle Cathrach Bhaile Átha Cliath
Dublin City Council

RANNOG AILTIRE NA CATHRACH
Oifigí na Cathrach, An Ché Adhmaid, Baile Átha Cliath, D08 RF3F

CITY ARCHITECTS DIVISION
CIVIC OFFICES, WOOD QUAY, DUBLIN, D08 RF3F

PROJECT:
CATHAL BRUGHA STREET & FINDLATER PLACE
PUBLIC REALM IMPROVEMENT SCHEME

TITLE:
PROPOSED SECTIONS
A–A and B–B

DATUM: MALIN HD.

SCALES: 1:200 @ A3 Date : Feb 2025

PROJECT NO.	STATUS	DRAWING	REV.
CA–19033 Part 8		11	–

DATE	REV	DESCRIPTION	ORIGINAL DRAWING SIZE: 297 X 420 - A3