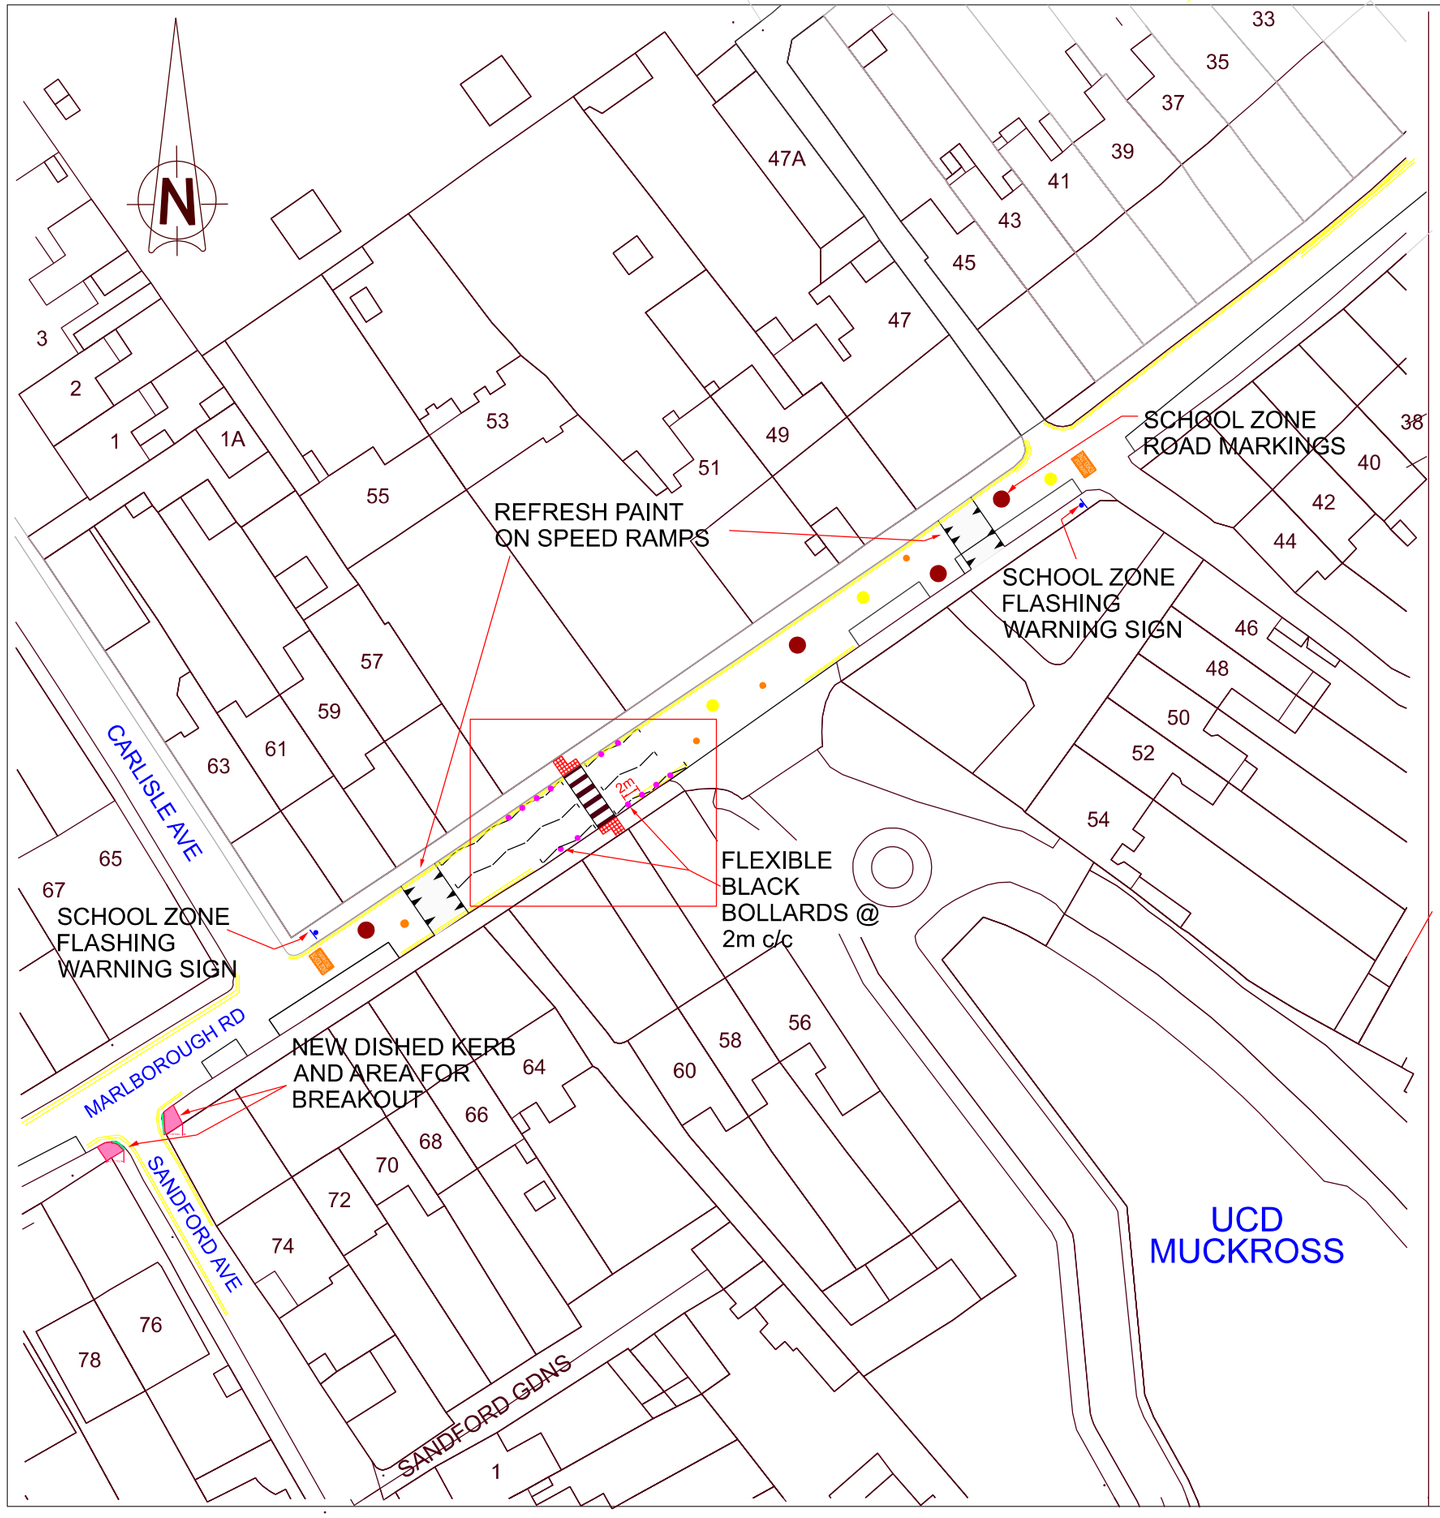


## LEGEND

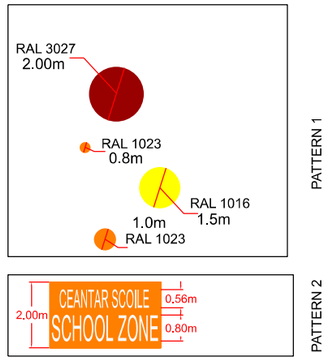


- PROPOSED FLEXIBLE BLACK BOLLARD
- PROPOSED FLEXIBLE PENCIL-SHAPED BOLLARD (RAL 1023 YELLOW)
- EXISTING LIGHTING COLUMN
- EXISITNG MANHOLE
- EXISTING TRAFFIC SIGN
- EXISTING BIKE STAND
- EXISTING TREE
- FLASHING SCHOOL ZONE WARNING SIGNS
- NEW DISHED KERB

NOTE: ALL BOLLARDS WITHIN CARRAIGEWAY ARE TO BE PASSIVELY SAFE

| | |
|---|---|
| FLEXIBLE BLACK BOLLARDS | 12 |
| FLEXIBLE PENCIL BOLLARDS (RAL 1023) | 0 |

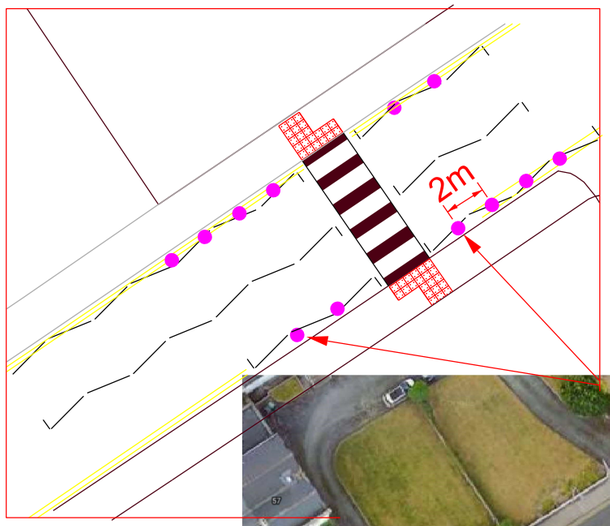

Comhairle Cathrach Bhaile Átha Cliath
Dublin City Council

DUBLIN CITY COUNCIL
Comhairle Chathair Bhaile Atha Cliath
TRANSPORTATION & PUBLIC REALM DEPT
CIVIC OFFICES
WOOD QUAY., DUBLIN 8.

BRENDAN O BRIEN
EXECUTIVE MANAGER TRAFFIC

NOTES
1. © Ordnance Survey Ireland.
© Ordnance Survey Ireland. All rights reserved.
License number 2017/23/CCMA/DublinCityCouncil

S H A D E I N D E X

NTA
Údarás Náisiúnta Iompair
National Transport Authority

| No. | Revision | Date | By | Chk'd | App'd |
|---|---|---|---|---|---|
| | | | | | |

| Stage | Date | App'd |
|---|---|---|
| PRELIMINARY | | |
| APPROVAL | | |
| TENDER | | |
| CONSTRUCTION | | |

Project Title
SCHOOL ZONE - MUCKROSS PARK COLLEGE

Drawing Title
LOCATION - MARLBOROUGH ROAD

| | | | |
|---|---|---|---|
| Designed: | CAD File: | Sheet | |
| Drawn: AD | Job No: | | |
| Checked: CA | Scale: NTS | Drawing No: MUCKROSS PARK | Rev: 1 |
| Approved: | Date: 04/06/2026 | | |