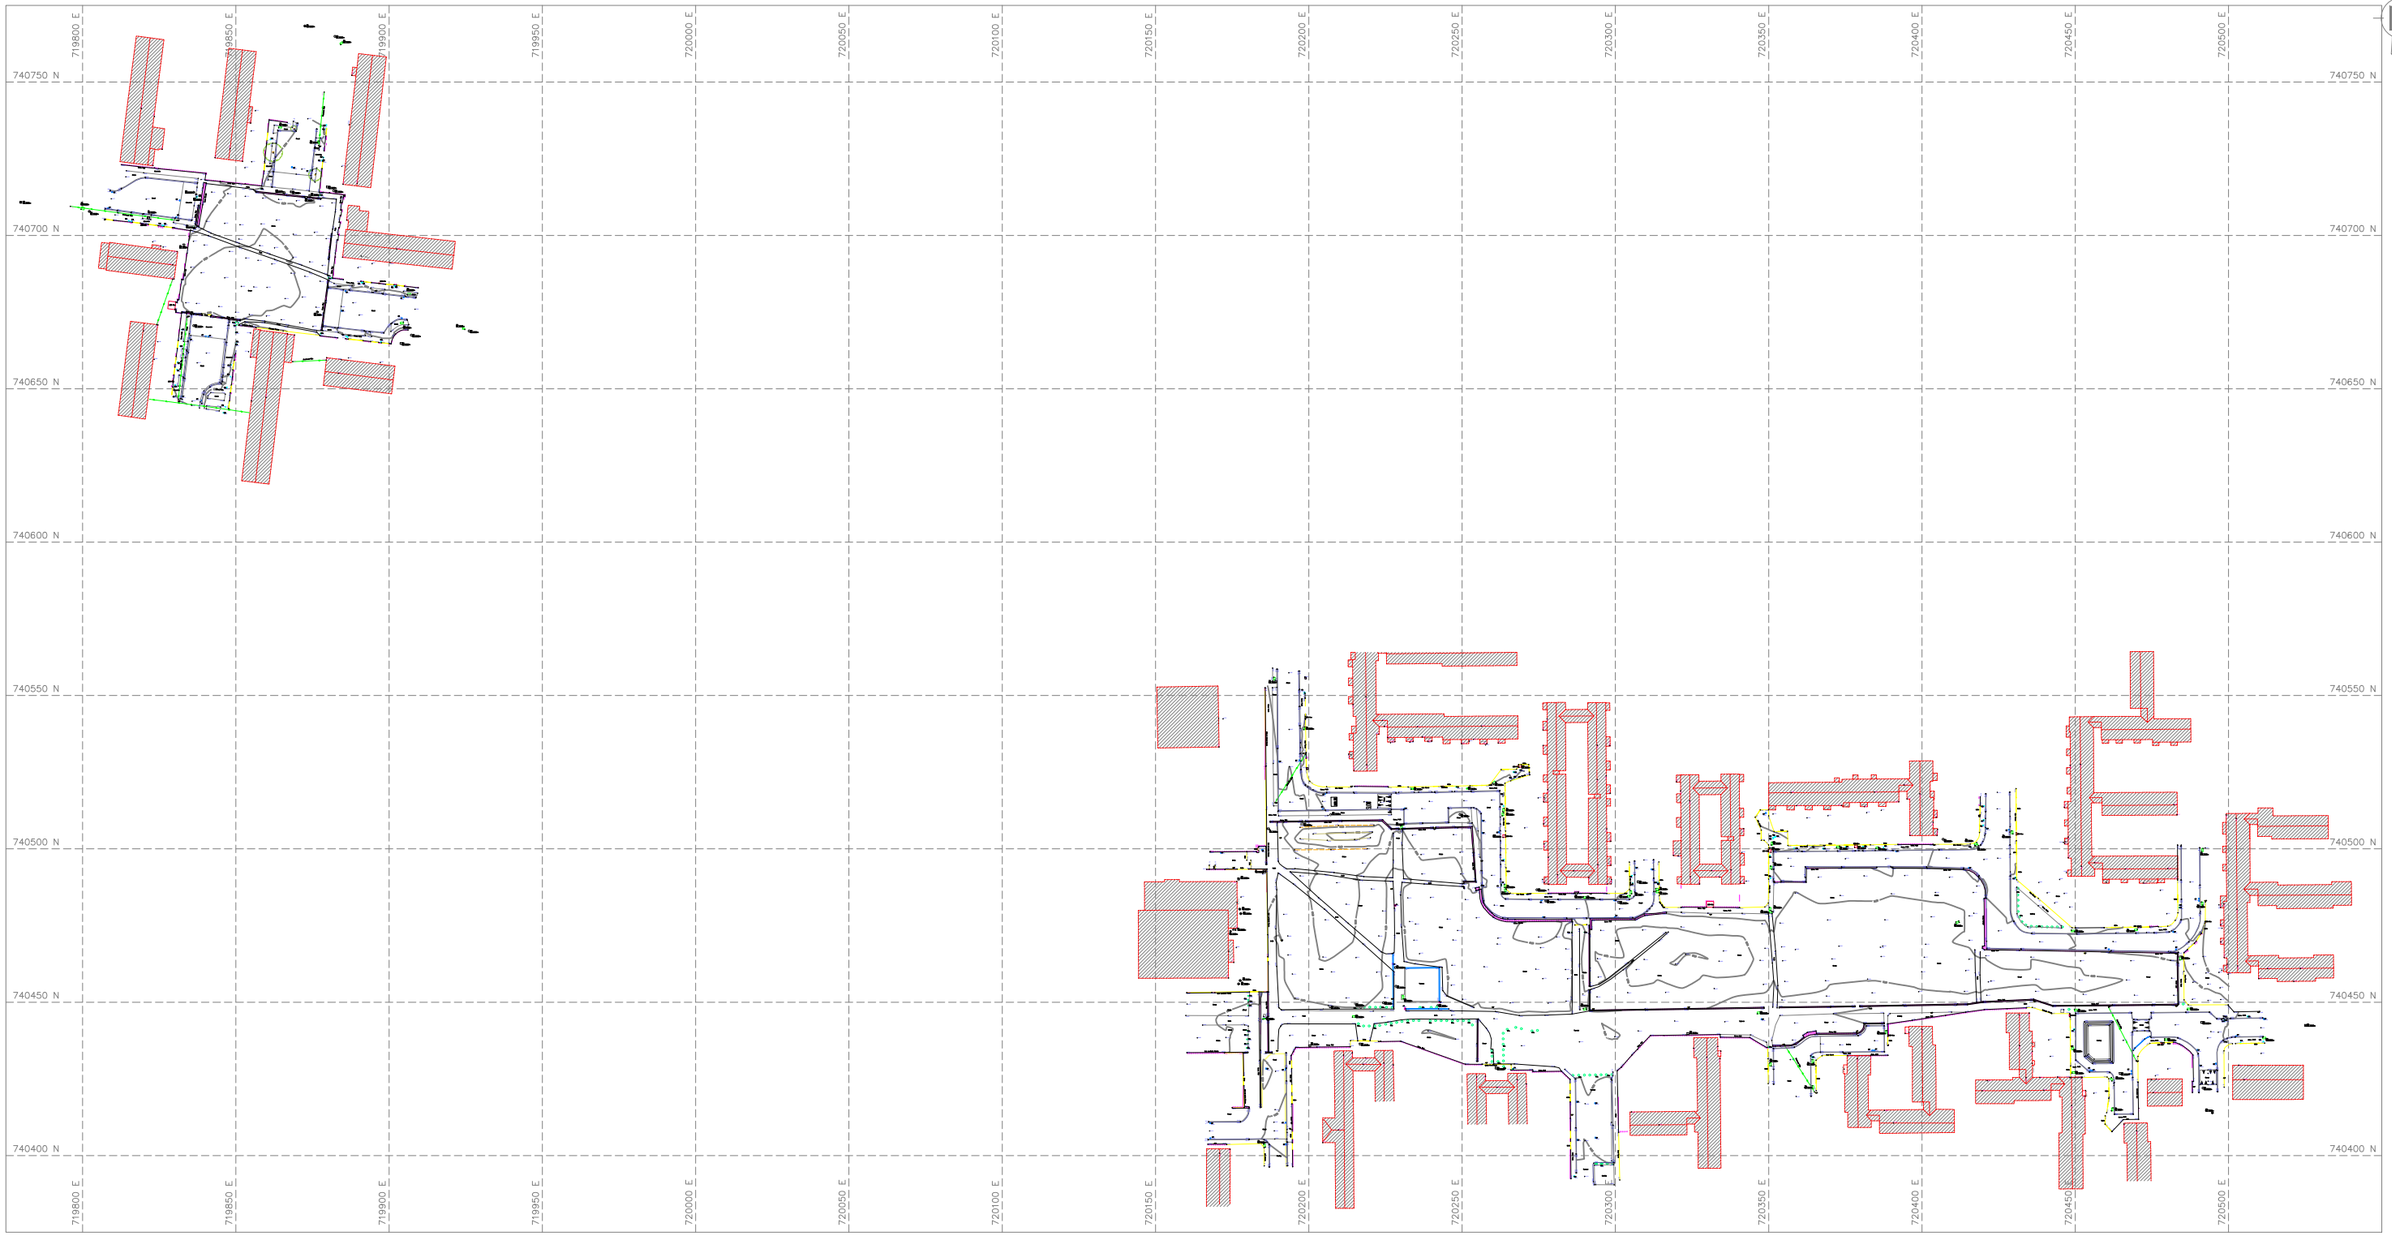

LEGEND :

Survey Point	Manhole (General)	Survey Point Level	100.00
Contour	Storm Water	Roof / Wall Level	200.00
Fencing	Foul Water		
Gate	Access Junction	Digitised TE data:	
Building / Structure	Sluice Valve	Folio Setout:	
Wall	Fire hydrant		
Road Edge	Water Meter	Setout Coordinate	
Kerbed Road	Telecom Pole		
Path / Track	ESB Pole	Window	
Banking / Drain	Lamp Post	Door	
Detail	Sign Post	Structural H Beam	
Overhead Detail	Traffic Light		
Overhead ESB	Bollard		
Overhead Telecom	Radon Sump		
	Earth Rod		
Vegetation	Gas Valve		
Tree Trunk			
Tree Spread			

METROSCAN

Client:	Survey Type:	Drawing No:	Project No.	Project Location:		
PAUL KEOGH ARCHITECTS	Topographic	Key Plan	MS25501	Darndale Dublin		
Horizontal Datum:	Level Datum:	Scale:	Surveyed By:	Survey Finish Date:	Drafted By:	Issue Date:
ITM IRENET95 / EPSG: 2157	OSGM15	1:2000 A3	UR/ML	11/09/2025	UR	18/09/2025

Survey Notes:

- Any boundaries shown may not define the legal boundary between properties.
- It is strongly recommended that a CCTV/GPR survey is undertaken in order to locate any underground services that are not visible/accessible from the surface.
- Please report any anomalies to the Metroscan office for rectification.

Modifications	Date	Rev.

Carrick Road, Carrick, Edenderry, Co. Kildare, Ireland, R45 WD32. Tel : +353 (0)86 193 5847 - Email : info@metroscan.ie - Web : www.metroscan.ie

Geo Spatial Solutions: Topographic Services | Engineering Surveying | Legal Mapping | Monitoring Solutions

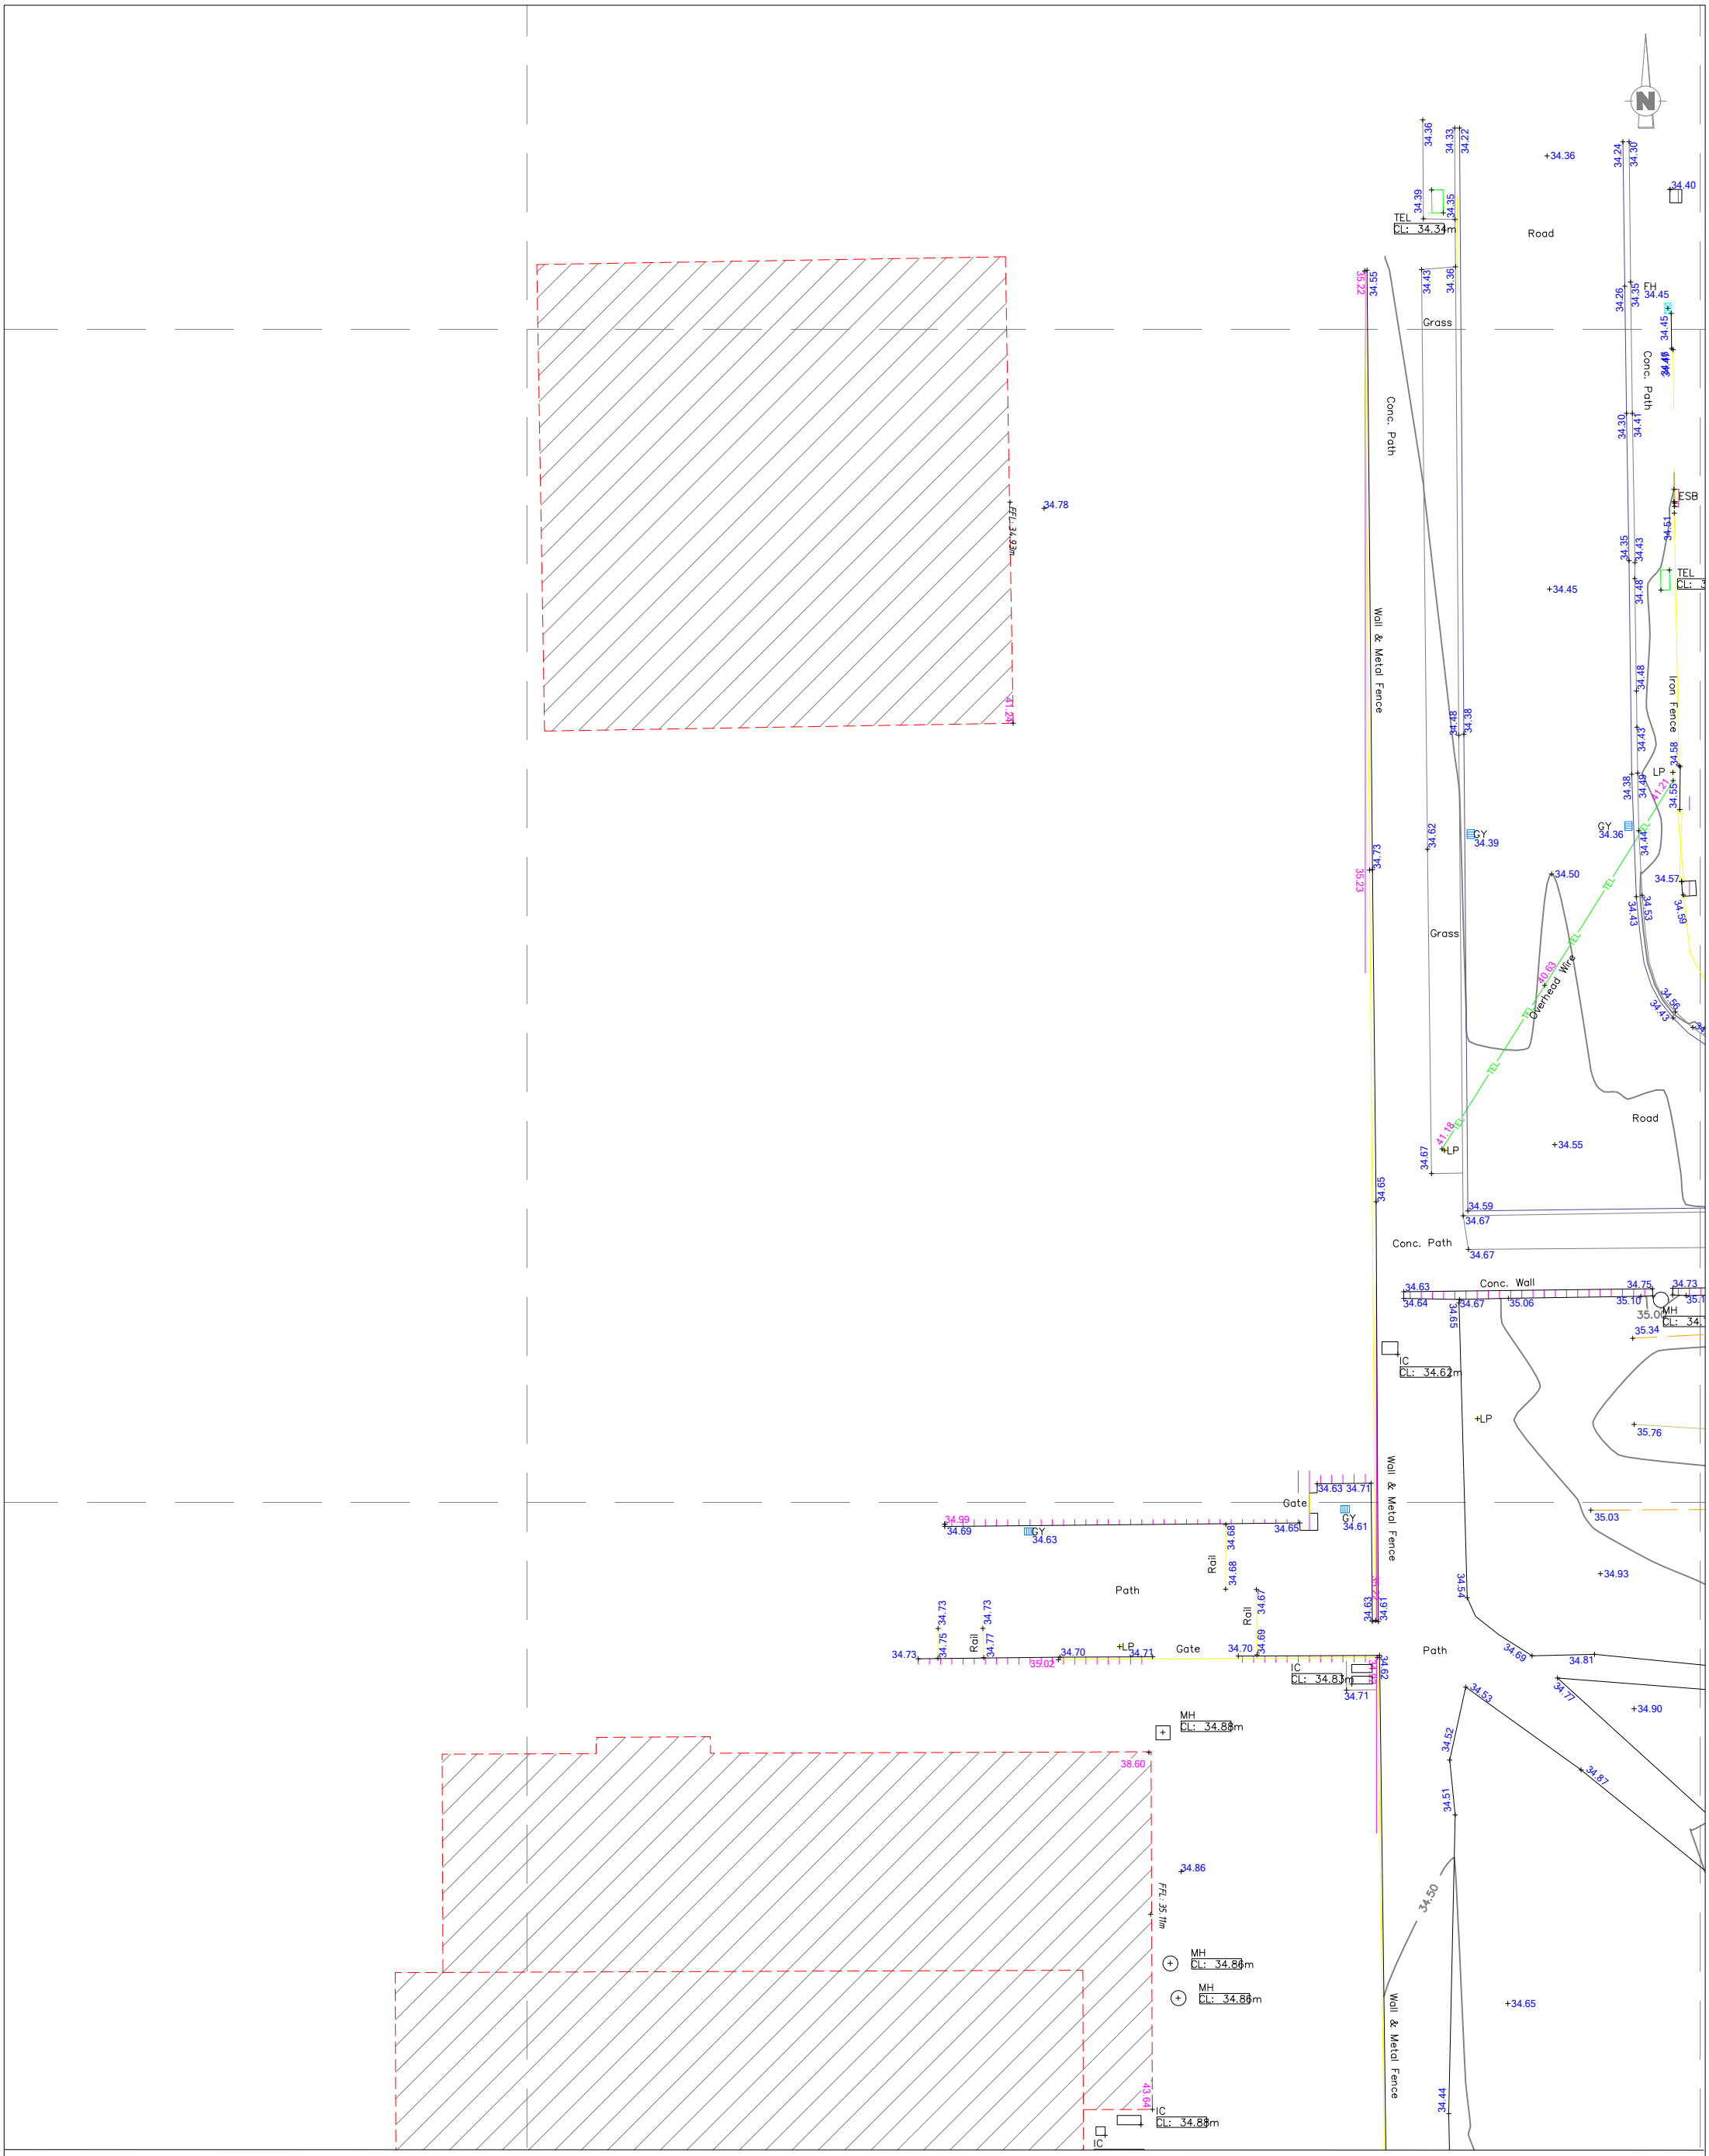

LEGEND :

Survey Point	Manhole (General)	Survey Point Level	100.00
Contour	Storm Water	Roof / Wall Level	200.00
Fencing	Foul Water		
Gate	Access Junction	Digitised TÉ data:	
Building / Structure	Sluice Valve	Folio Setout:	
Wall	Fire hydrant		
Road Edge	Water Meter	Setout Coordinate	E/O_Pts: E:100.00 N:100.00
Kerbed Road	Telecom Pole		
Path / Track	ESB Pole	Window	
Banking / Drain	Lamp Post	Door	
Detail	Sign Post	Structural H Beam	
Overhead Detail	Traffic Light		
Overhead ESB	Bollard		
Overhead Telecom	Radon Sump		
	Earth Rod		
Vegetation	Gas Valve		
Tree Trunk			
Tree Spread			

METROSCAN

Client:	Survey Type:	Drawing No:	Project No.	Project Location:		
PAUL KEOGH ARCHITECTS	Topographic	(3)	MS25501	Darndale Dublin		
Horizontal Datum:	Level Datum:	Scale:	Surveyed By:	Survey Finish Date:	Drafted By:	Issue Date:
ITM IRENET95 / EPSG: 2157	OSGM15	1:250 A3	UR/ML	11/09/2025	UR	18/09/2025

Survey Notes:

- Any boundaries shown may not define the legal boundary between properties.
- It is strongly recommended that a CCTV/GPR survey is undertaken in order to locate any underground services that are not visible/accessible from the surface.
- Please report any anomalies to the Metroscan office for rectification.

Modifications	Date	Rev.

Carrick Road, Carrick, Edenderry, Co. Kildare, Ireland, R45 WD32. Tel : +353 (0)86 193 5847 - Email : info@metroscan.ie - Web : www.metroscan.ie

Geo Spatial Solutions: Topographic Services | Engineering Surveying | Legal Mapping | Monitoring Solutions

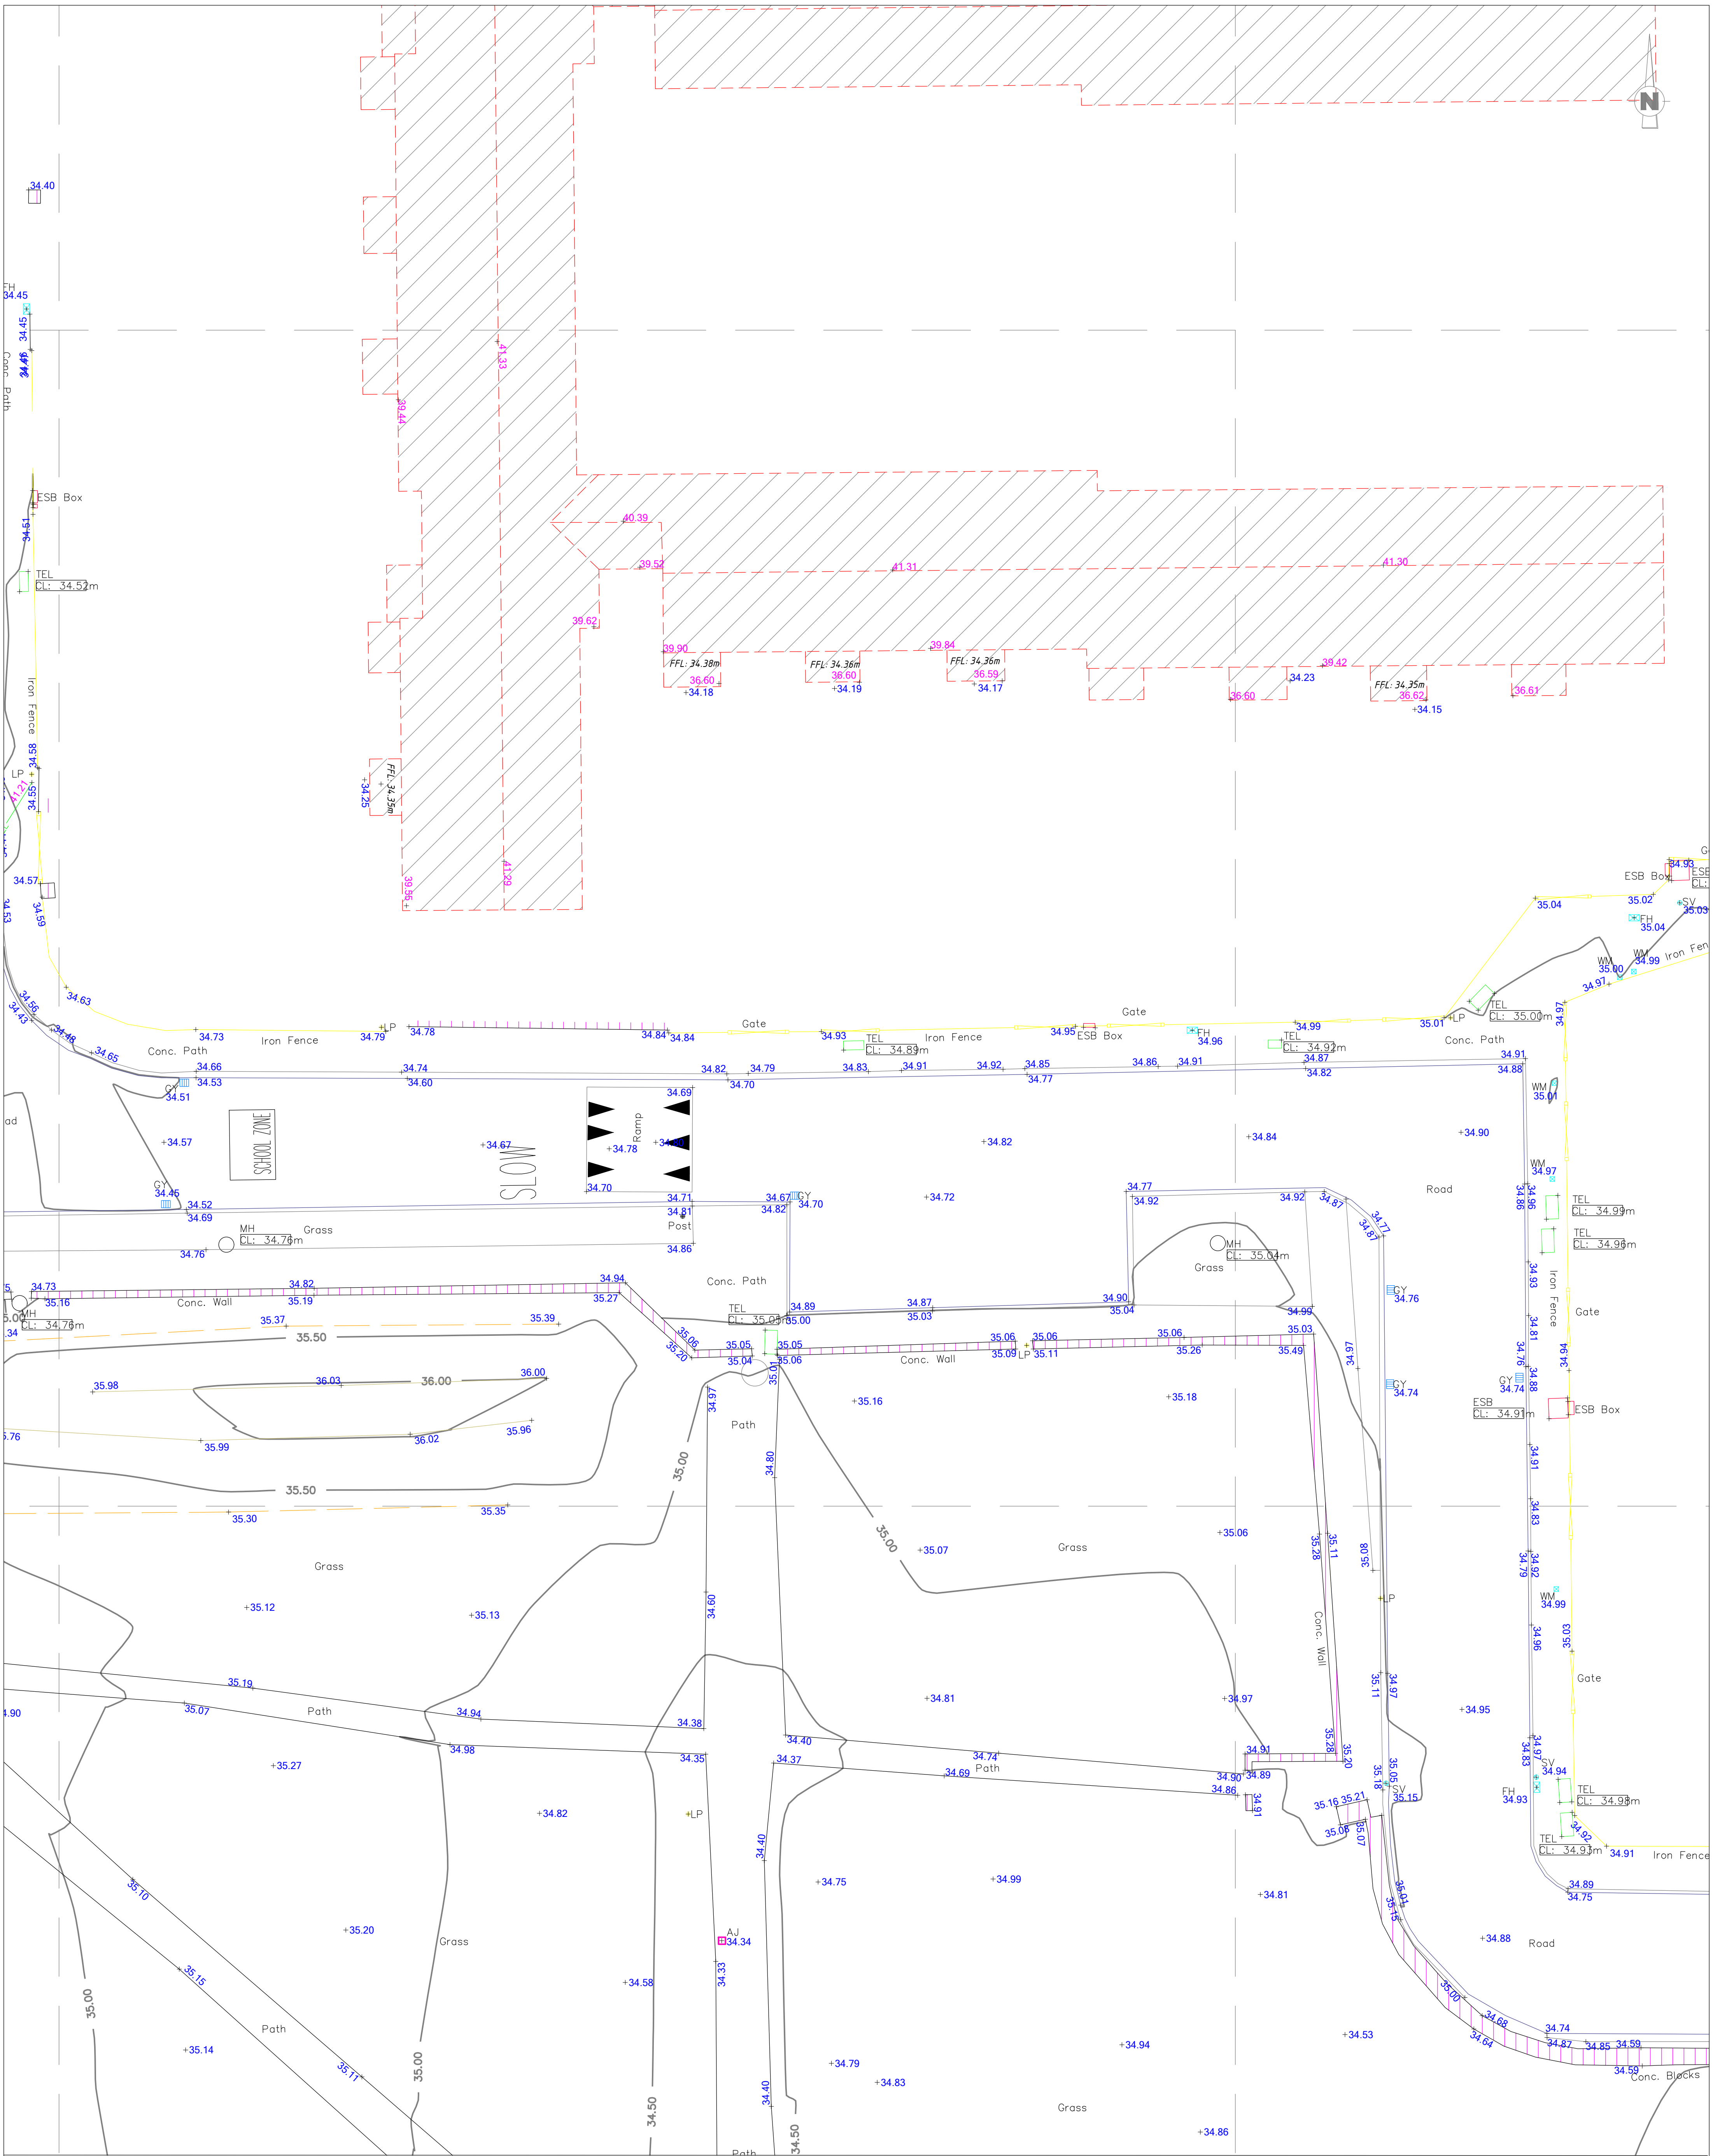

LEGEND :

Survey Point		Manhole (General)		Survey Point Level	100.00
Contour	34.0	Storm Water		Roof / Wall Level	200.00
Fencing		Foul Water			
Gate		Access Junction	AJ	Digitised TÉ data:	
Building / Structure		Sluice Valve	SV	Folio Setout:	
Wall		Fire hydrant	FH		
Road Edge		Water Meter	WM	Setout Coordinate	S/O Pt: E:100.00 N:100.00
Kerbed Road		Telecom Pole	TP		
Path / Track		ESB Pole	EP	Window	
Banking / Drain		Lamp Post	LP	Door	
Detail		Sign Post	Sign	Structural H Beam	
Overhead Detail		Traffic Light	TL		
Overhead ESB	ESB	Bollard	Bol		
Overhead Telecom	TEL	Radon Sump	Radon		
Vegetation		Earth Rod	Er		
Tree Trunk		Gas Valve	Gas		
Tree Spread					

MS

METROSCAN

Client:	Survey Type:	Drawing No:	Project No.	Project Location:	
PAUL KEOGH ARCHITECTS	Topographic	(4)	MS25501	Darndale Dublin	
Horizontal Datum:	Level Datum:	Scale:	Surveyed By:	Survey Finish Date:	Drafted By: / Issue Date:
ITM IRENET95 / EPSG: 2157	OSGM15	1:250 A3	UR/ML	11/09/2025	UR / 18/09/2025

Survey Notes:

- Any boundaries shown may not define the legal boundary between properties.
- It is strongly recommended that a CCTV/GPR survey is undertaken in order to locate any underground services that are not visible/accessible from the surface.
- Please report any anomalies to the Metroscan office for rectification.

Modifications	Date	Rev.

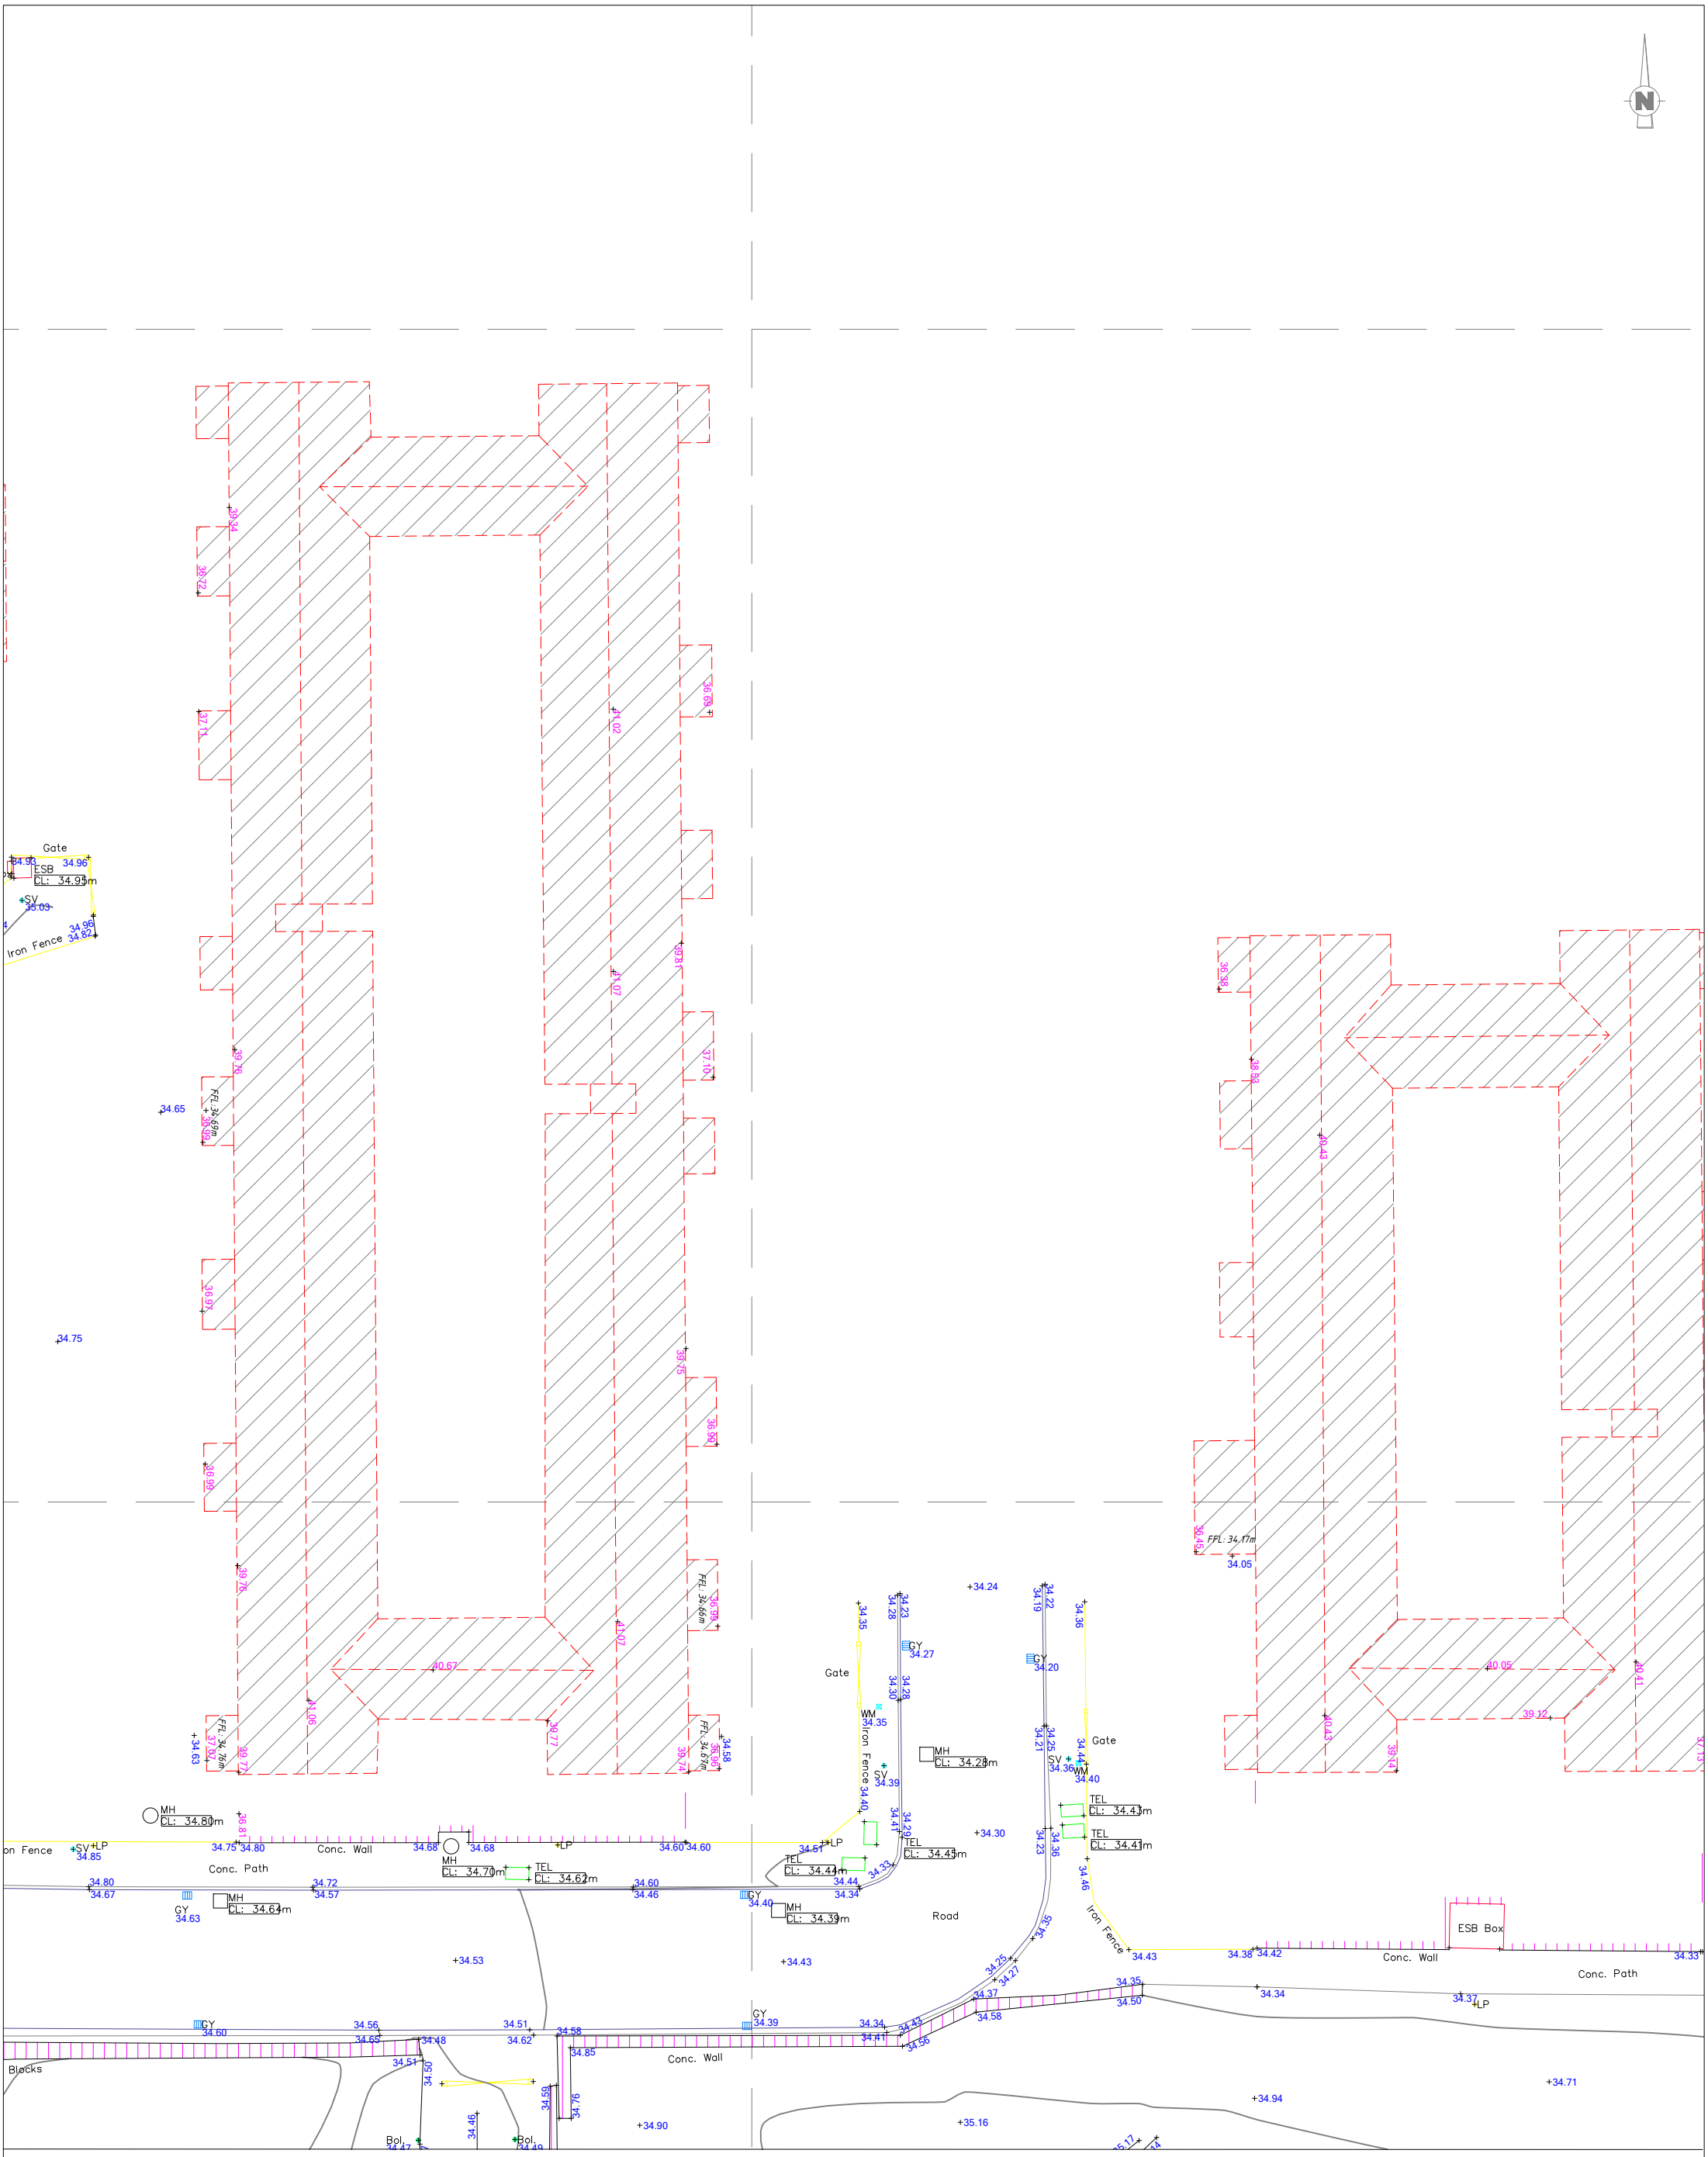

LEGEND :

Survey Point	Manhole (General)	Survey Point Level	100.00
Contour	Storm Water	Roof / Wall Level	200.00
Fencing	Foul Water	Digitised TÉ data:	
Gate	Access Junction	Folio Setout:	
Building / Structure	Sluice Valve	Setout Coordinate	S/O Pt: E:100.00 N:100.00
Wall	Fire hydrant		
Road Edge	Water Meter	Window	
Kerbed Road	Telecom Pole	Door	
Path / Track	ESB Pole	Structural H Beam	
Banking / Drain	Lamp Post		
Detail	Sign Post		
Overhead Detail	Traffic Light		
Overhead ESB	Bollard		
Overhead Telecom	Radon Sump		
Vegetation	Earth Rod		
Tree Trunk	Gas Valve		
Tree Spread			

METROSCAN

Client:	Survey Type:	Drawing No:	Project No.	Project Location:		
PAUL KEOGH ARCHITECTS	Topographic	(5)	MS25501	Darndale Dublin		
Horizontal Datum:	Level Datum:	Scale:	Surveyed By:	Survey Finish Date:	Drafted By:	Issue Date:
ITM IRENET95 / EPSG: 2157	OSGM15	1:250 A3	UR/ML	11/09/2025	UR	18/09/2025

Survey Notes:

- Any boundaries shown may not define the legal boundary between properties.
- It is strongly recommended that a CCTV/GPR survey is undertaken in order to locate any underground services that are not visible/accessible from the surface.
- Please report any anomalies to the Metroscan office for rectification.

Modifications	Date	Rev.

Carrick Road, Carrick, Edenderry, Co. Kildare, Ireland, R45 WD32. Tel : +353 (0)86 193 5847 - Email : info@metroscan.ie - Web : www.metroscan.ie

Geo Spatial Solutions: Topographic Services | Engineering Surveying | Legal Mapping | Monitoring Solutions

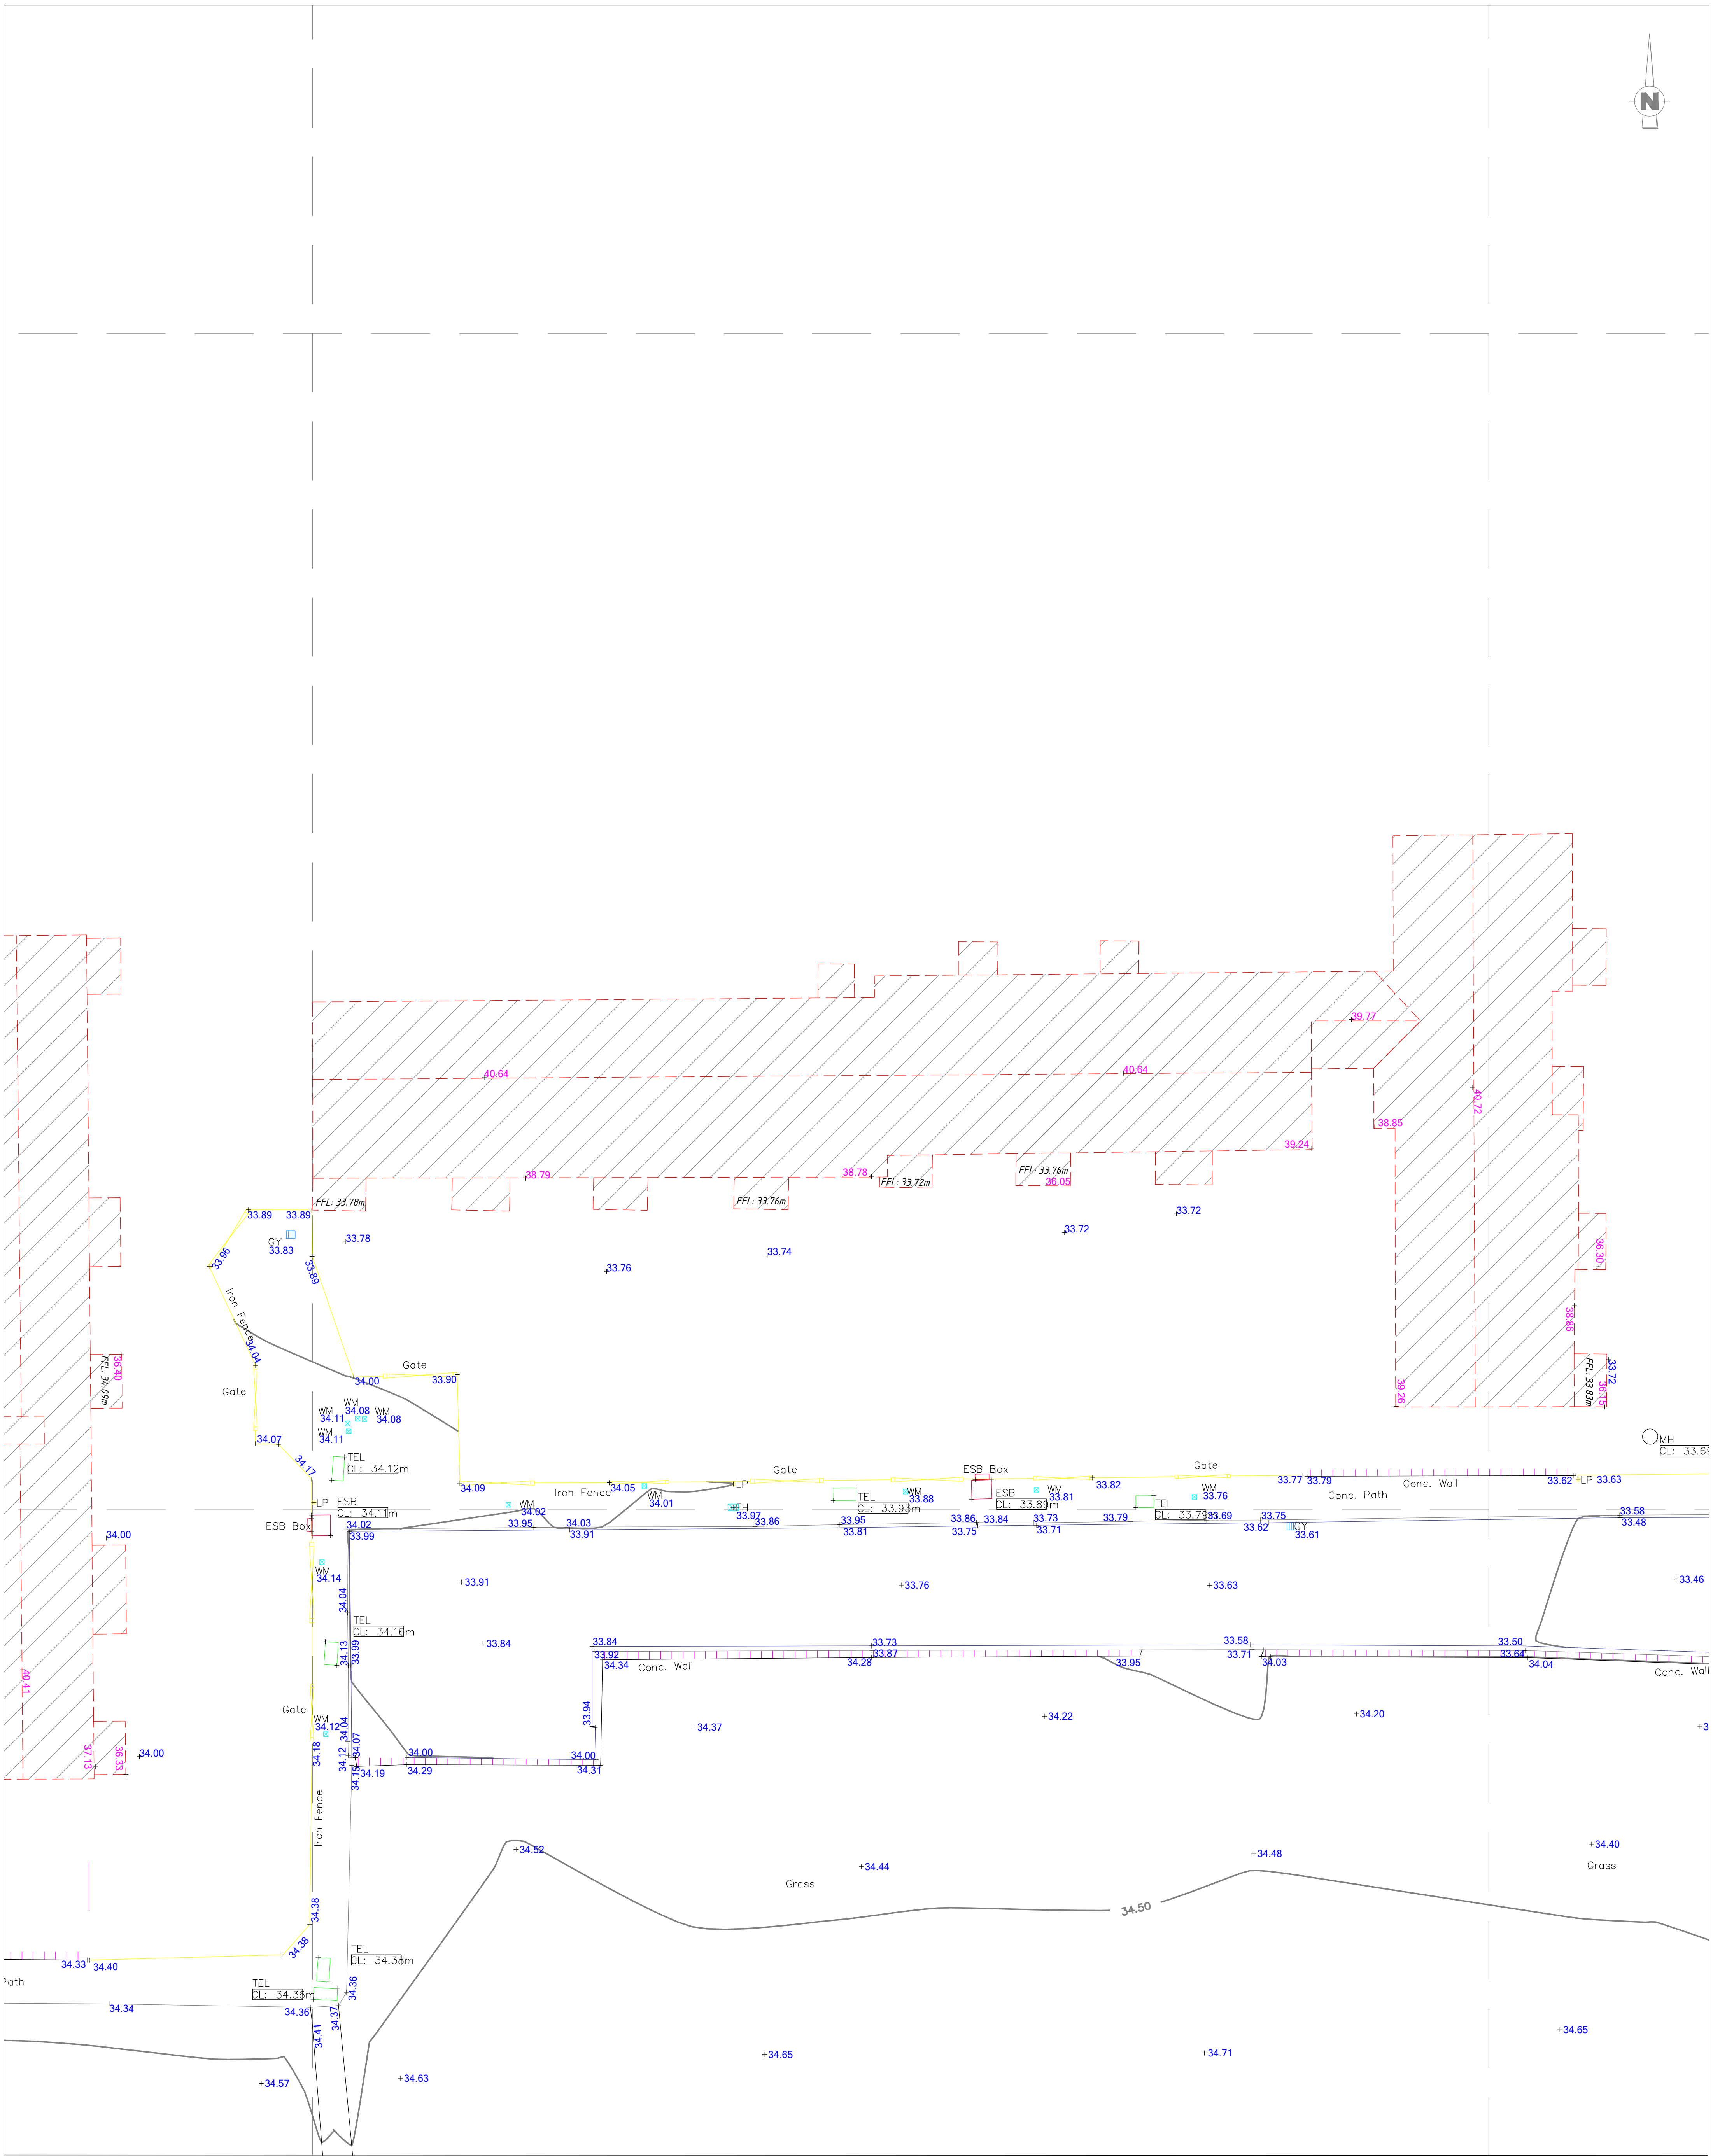

LEGEND :

Survey Point		Manhole (General)		Survey Point Level	100.00
Contour	34.0	Storm Water		Roof / Wall Level	200.00
Fencing		Foul Water			
Gate		Access Junction	AJ	Digitised TÉ data:	
Building / Structure		Sluice Valve	SV	Folio Setout:	
Wall		Fire hydrant	FH		
Road Edge		Water Meter	WM	Setout Coordinate	S/O Pt: E:100.00 N:100.00
Kerbed Road		Telecom Pole	TP		
Path / Track		ESB Pole	EP	Window	
Banking / Drain		Lamp Post	LP	Door	
Detail		Sign Post	Sign	Structural H Beam	
Overhead Detail		Traffic Light	TL		
Overhead ESB	ESB	Bollard	Bol		
Overhead Telecom	TEL	Radon Sump	Radon		
		Earth Rod	Er		
Vegetation		Gas Valve	Gas		
Tree Trunk					
Tree Spread					

METROSCAN

Client:	Survey Type:	Drawing No:	Project No.	Project Location:	
PAUL KEOGH ARCHITECTS	Topographic	(6)	MS25501	Darndale Dublin	
Horizontal Datum:	Level Datum:	Scale:	Surveyed By:	Survey Finish Date:	Drafted By: / Issue Date:
ITM IRENET95 / EPSG: 2157	OSGM15	1:250 A3	UR/ML	11/09/2025	UR / 18/09/2025

Survey Notes:
- Any boundaries shown may not define the legal boundary between properties.
- It is strongly recommended that a CCTV/GPR survey is undertaken in order to locate any underground services that are not visible/accessible from the surface.
- Please report any anomalies to the Metroscan office for rectification.

Modifications	Date	Rev.

Carrick Road, Carrick, Edenderry, Co. Kildare, Ireland, R45 WD32. Tel : +353 (0)86 193 5847 - Email : info@metroscan.ie - Web : www.metroscan.ie

Geo Spatial Solutions: Topographic Services | Engineering Surveying | Legal Mapping | Monitoring Solutions

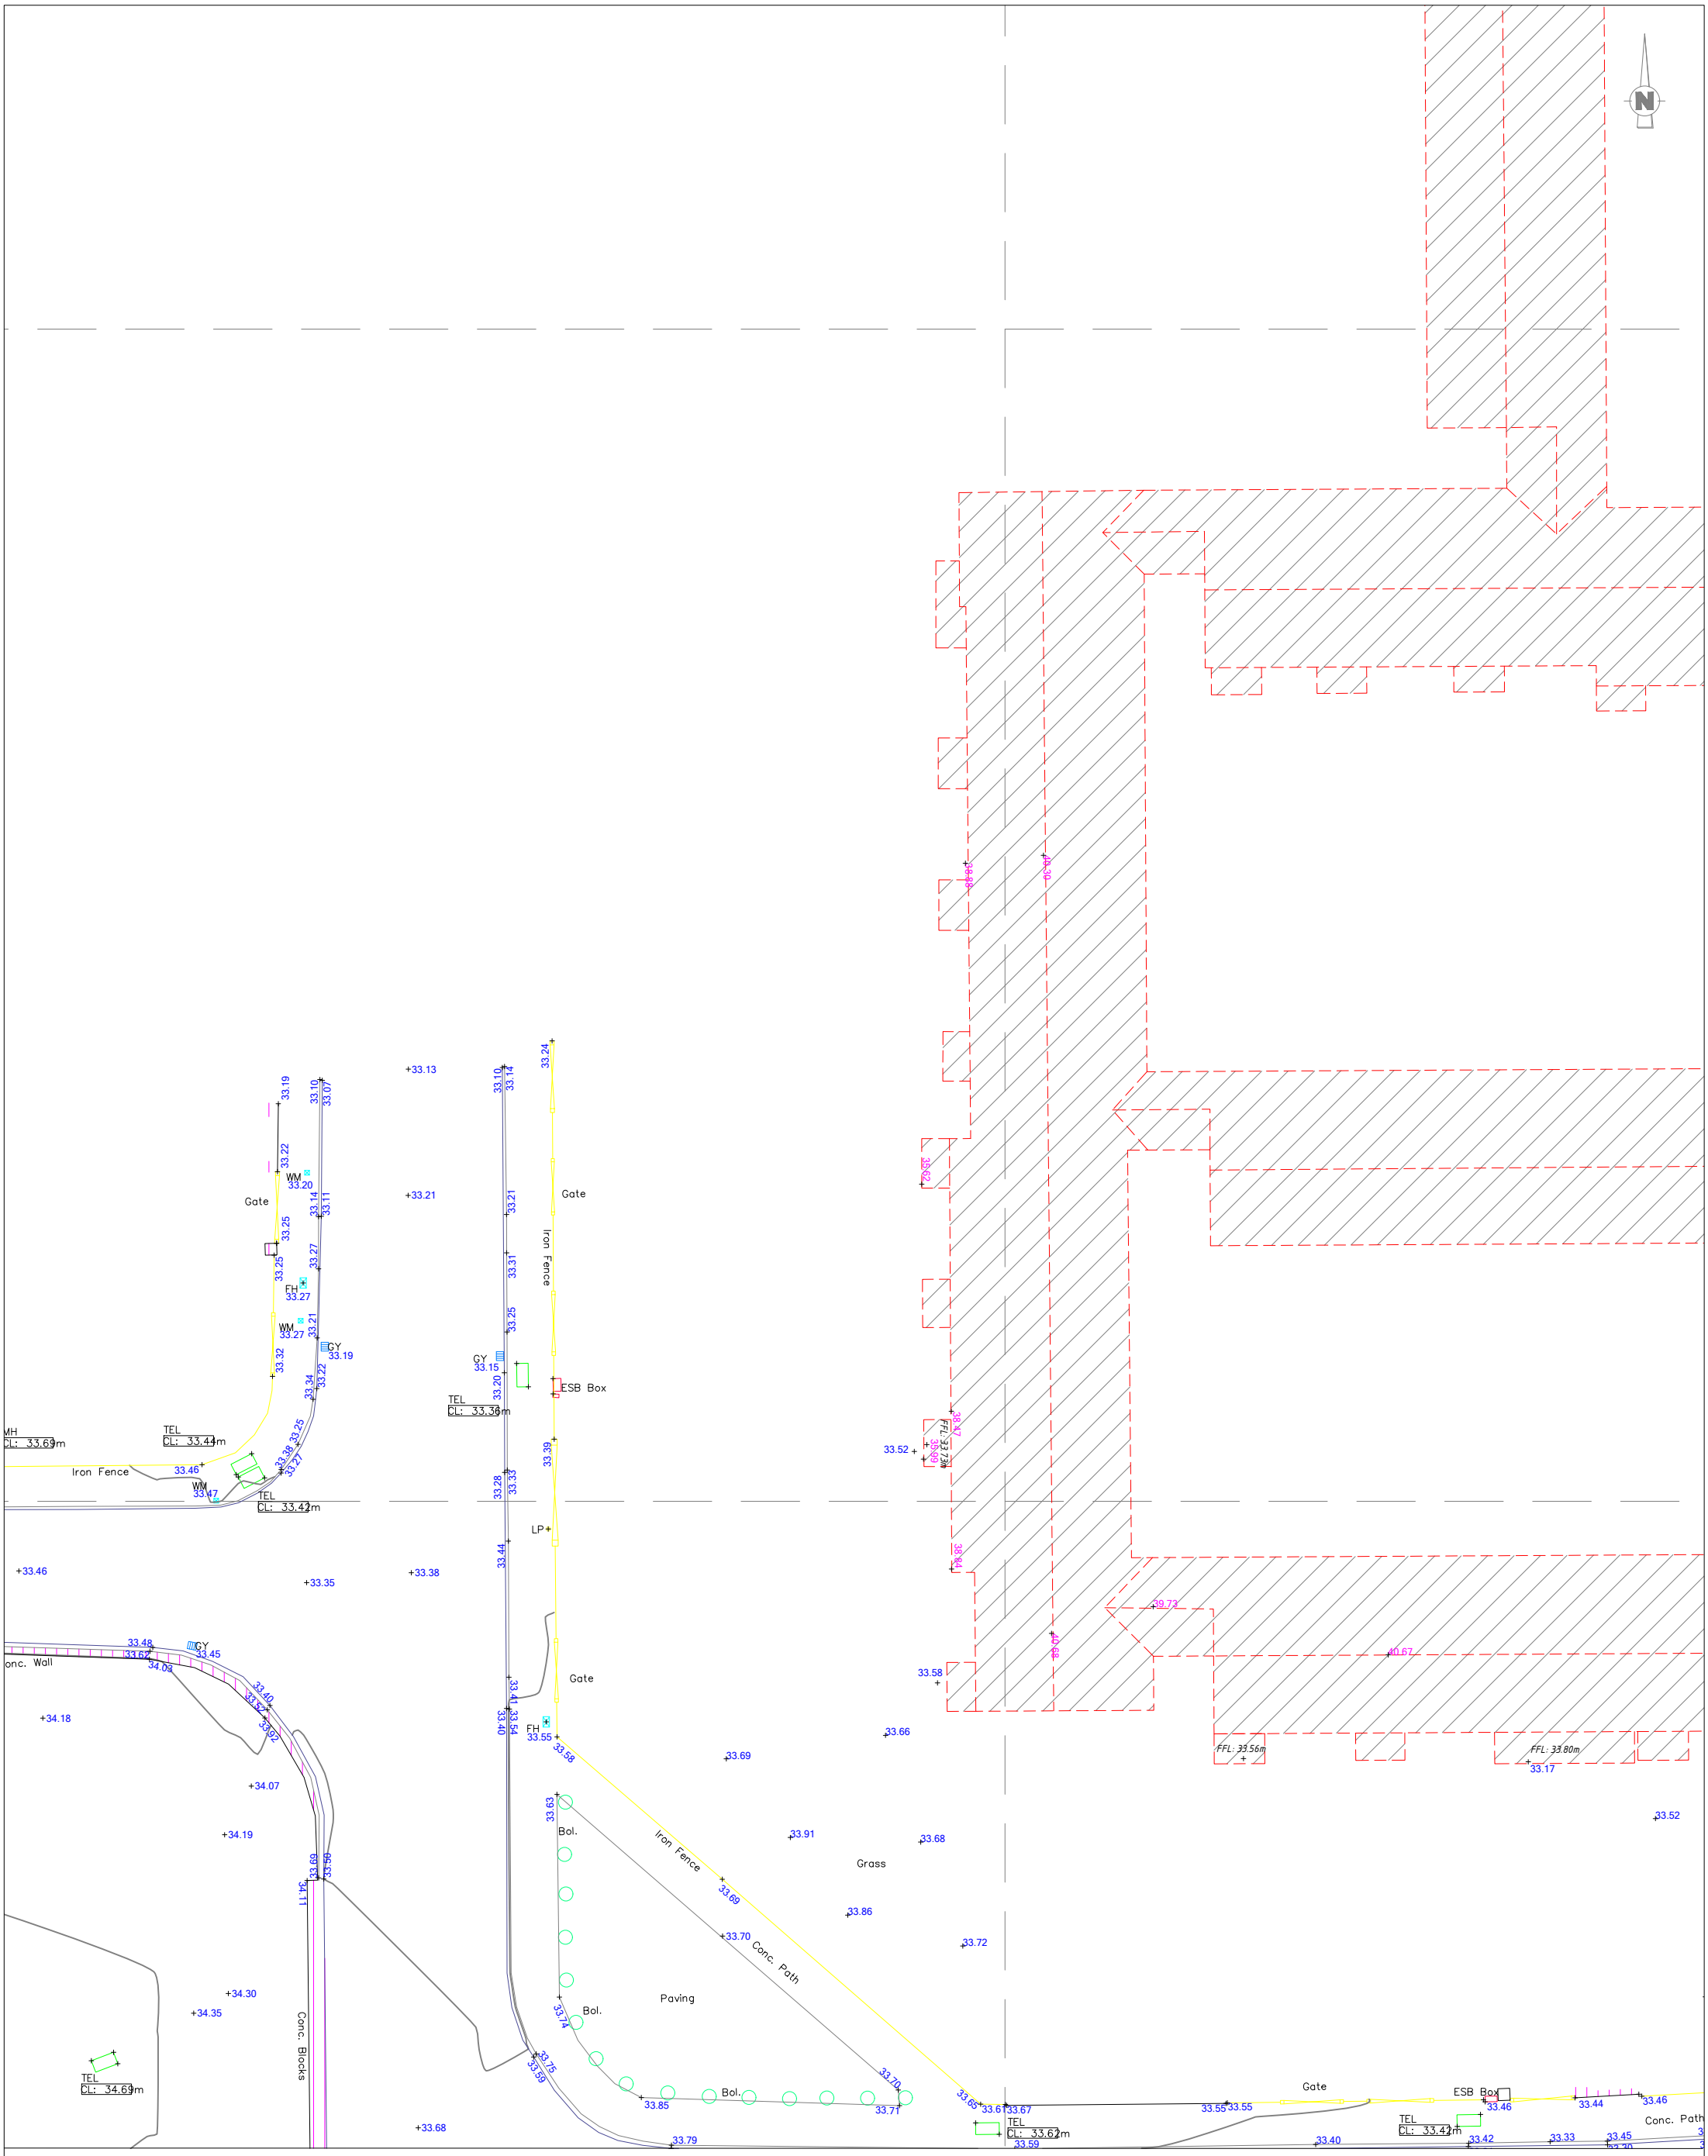

LEGEND :

Survey Point		Manhole (General)		Survey Point Level	100.00
Contour		Storm Water		Roof / Wall Level	200.00
Fencing		Foul Water			
Gate		Access Junction		Digitised TÉ data:	
Building / Structure		Sluice Valve		Folio Setout:	
Wall		Fire hydrant			
Road Edge		Water Meter		Setout Coordinate	
Kerbed Road		Telecom Pole			
Path / Track		ESB Pole		Window	
Banking / Drain		Lamp Post		Door	
Detail		Sign Post		Structural H Beam	
Overhead Detail		Traffic Light			
Overhead ESB		Bollard			
Overhead Telecom		Radon Sump			
		Earth Rod			
Vegetation		Gas Valve			
Tree Trunk					
Tree Spread					

METROSCAN

Client:	Survey Type:	Drawing No:	Project No.	Project Location:		
PAUL KEOGH ARCHITECTS	Topographic	(7)	MS25501	Darndale Dublin		
Horizontal Datum:	**Level Datum:**	**Scale:**	**Surveyed By:**	**Survey Finish Date:**	**Drafted By:**	**Issue Date:**
ITM IRENET95 / EPSG: 2157	OSGM15	1:250 A3	UR/ML	11/09/2025	UR	18/09/2025

Survey Notes:

- Any boundaries shown may not define the legal boundary between properties.
- It is strongly recommended that a CCTV/GPR survey is undertaken in order to locate any underground services that are not visible/accessible from the surface.
- Please report any anomalies to the Metroscan office for rectification.

Modifications	Date	Rev.

Carrick Road, Carrick, Edenderry, Co. Kildare, Ireland, R45 WD32. Tel : +353 (0)86 193 5847 - Email : info@metroscan.ie - Web : www.metroscan.ie

Geo Spatial Solutions: Topographic Services | Engineering Surveying | Legal Mapping | Monitoring Solutions

740550 N

740500 N

40.36
38.97
40.69
39.27
33.52
33.59
33.46
33.45
Conc. Path
Gate
Gate
ESB Box
TEL
CL: 32.96m
TEL
CL: 32.91m
LP
GY
32.72
SV
FH
+33.01
+32.93
+32.92
+32.83
+32.80
FFL 32.98m
38.57
39.01
38.09
39.93
35.27

LEGEND :

Survey Point		Manhole (General)		Survey Point Level	100.00
Contour	34.0	Storm Water		Roof / Wall Level	200.00
Fencing		Foul Water			
Gate		Access Junction		Digitised TÉ data:	
Building / Structure		Sluice Valve		Folio Setout:	
Wall		Fire hydrant			
Road Edge		Water Meter		Setout Coordinate	S/O Pt: E:100.00 N:100.00
Kerbed Road		Telecom Pole			
Path / Track		ESB Pole		Window	
Banking / Drain		Lamp Post		Door	
Detail		Sign Post		Structural H Beam	
Overhead Detail		Traffic Light			
Overhead ESB	ESB	Bollard			
Overhead Telecom	TEL	Radon Sump			
		Earth Rod			
Vegetation		Gas Valve			
Tree Trunk					
Tree Spread					

METROSCAN

Client:	Survey Type:	Drawing No:	Project No.	Project Location:		
PAUL KEOGH ARCHITECTS	Topographic	(8)	MS25501	Darndale Dublin		
Horizontal Datum:	Level Datum:	Scale:	Surveyed By:	Survey Finish Date:	Drafted By:	Issue Date:
ITM IRENET95 / EPSG: 2157	OSGM15	1:250 A3	UR/ML	11/09/2025	UR	18/09/2025

Modifications	Date	Rev.

Survey Notes:

- Any boundaries shown may not define the legal boundary between properties.
- It is strongly recommended that a CCTV/GPR survey is undertaken in order to locate any underground services that are not visible/accessible from the surface.
- Please report any anomalies to the Metroscan office for rectification.

Carrick Road, Carrick, Edenderry, Co. Kildare, Ireland, R45 WD32. Tel : +353 (0)86 193 5847 - Email : info@metroscan.ie - Web : www.metroscan.ie

Geo Spatial Solutions: Topographic Services | Engineering Surveying | Legal Mapping | Monitoring Solutions

IC
CL: 34.90m
34.90
FFL 35.13m
38.13
38.61
MH
CL: 34.75m
MH
CL: 34.76m
Gate
35.06
34.80
34.95
34.85
Wall & Metal Fence
34.66
34.96
34.42
34.45
34.79
34.35
34.37
34.31
Path
LP
+34.69
+34.62
34.29
+34.72
+34.52
34.50
34.19
34.22
Bol.
34.57
Bol.
34.54
Bol.
34.51
Bol.
34.47
+34.64
+34.76
Grass
Post
Post
34.50
Conc. Wall
34.67
34.45
34.38
34.62
34.54
34.25
34.27
34.32
TEL
CL: 34.30m
34.34
34.32
34.19
34.25
+34.27
Path
Path
34.56
34.47
34.37
34.33
34.19
34.25
Post
Post
Bol.
34.40
Bol.
34.38
Bol.
34.34
Bol.
34.32
34.27
Bol.
34.30
+34.66
+34.54
Grass
+34.29
Path
34.22
34.25
34.73
Wall & Metal Fence
34.56
35.04
35.03
34.23
34.27
34.09
34.03
34.08
34.10
34.06
+LP
34.11
34.21
34.27
Road
Gate
34.17
Conc. Wall
GY
33.91
33.99
34.06
GY
33.99
+34.05
34.19
Conc. Wall
34.00
34.05
34.17
34.18
Gate
34.10
Wall & Metal Fence
34.07
34.08
Gate
35.05
34.34
35.04
34.21
34.20
34.12
34.23
+34.04
34.00
Grass
34.17
34.05
GY
34.05
34.16
34.05
Conc. Wall
+33.95
GY
33.89
Road
+34.00
LP
34.16
34.01
Gate
34.15
+34.12
GY
34.07
34.09
34.19
34.02
34.13
33.94
33.99
34.10
TEL
CL: 34.14m
33.92
34.02
GY
33.92
34.26
+LP
34.25
34.26
34.07
34.00
34.14
Iron Fence
34.22
34.14
34.20
Paving
34.10
34.05
34.17
40.38
41.77
0150 E
0200 E

LEGEND :

Survey Point		Manhole (General)		Survey Point Level	100.00
Contour	34.0	Storm Water		Roof / Wall Level	200.00
Fencing		Foul Water			
Gate		Access Junction	AJ	Digitised TÉ data:	
Building / Structure		Sluice Valve	SV	Folio Setout:	
Wall		Fire hydrant	FH		
Road Edge		Water Meter	WM	Setout Coordinate	S/O Pt: E:100.00 N:100.00
Kerbed Road		Telecom Pole			
Path / Track		ESB Pole	TP	Window	
Banking / Drain		Lamp Post	EP	Door	
Detail		Sign Post	LP	Structural H Beam	
Overhead Detail		Traffic Light	Sign		
Overhead ESB	ESB	Bollard	TL		
Overhead Telecom	TEL	Radon Sump	Bol		
		Earth Rod	Radon		
Vegetation		Gas Valve	Er		
Tree Trunk			Gas		
Tree Spread					

METROSCAN

Carrick Road, Carrick, Edenderry, Co. Kildare, Ireland, R45 WD32. Tel : +353 (0)86 193 5847 - Email : info@metroscan.ie - Web : www.metroscan.ie

Geo Spatial Solutions: Topographic Services | Engineering Surveying | Legal Mapping | Monitoring Solutions

Client:	Survey Type:	Drawing No:	Project No.	Project Location:		
PAUL KEOGH ARCHITECTS	Topographic	(9)	MS25501	Darndale Dublin		
Horizontal Datum:	Level Datum:	Scale:	Surveyed By:	Survey Finish Date:	Drafted By:	Issue Date:
ITM IRENET95 / EPSG: 2157	OSGM15	1:250 A3	UR/ML	11/09/2025	UR	18/09/2025

Modifications	Date	Rev.

Survey Notes:

- Any boundaries shown may not define the legal boundary between properties.
- It is strongly recommended that a CCTV/GPR survey is undertaken in order to locate any underground services that are not visible/accessible from the surface.
- Please report any anomalies to the Metroscan office for rectification.

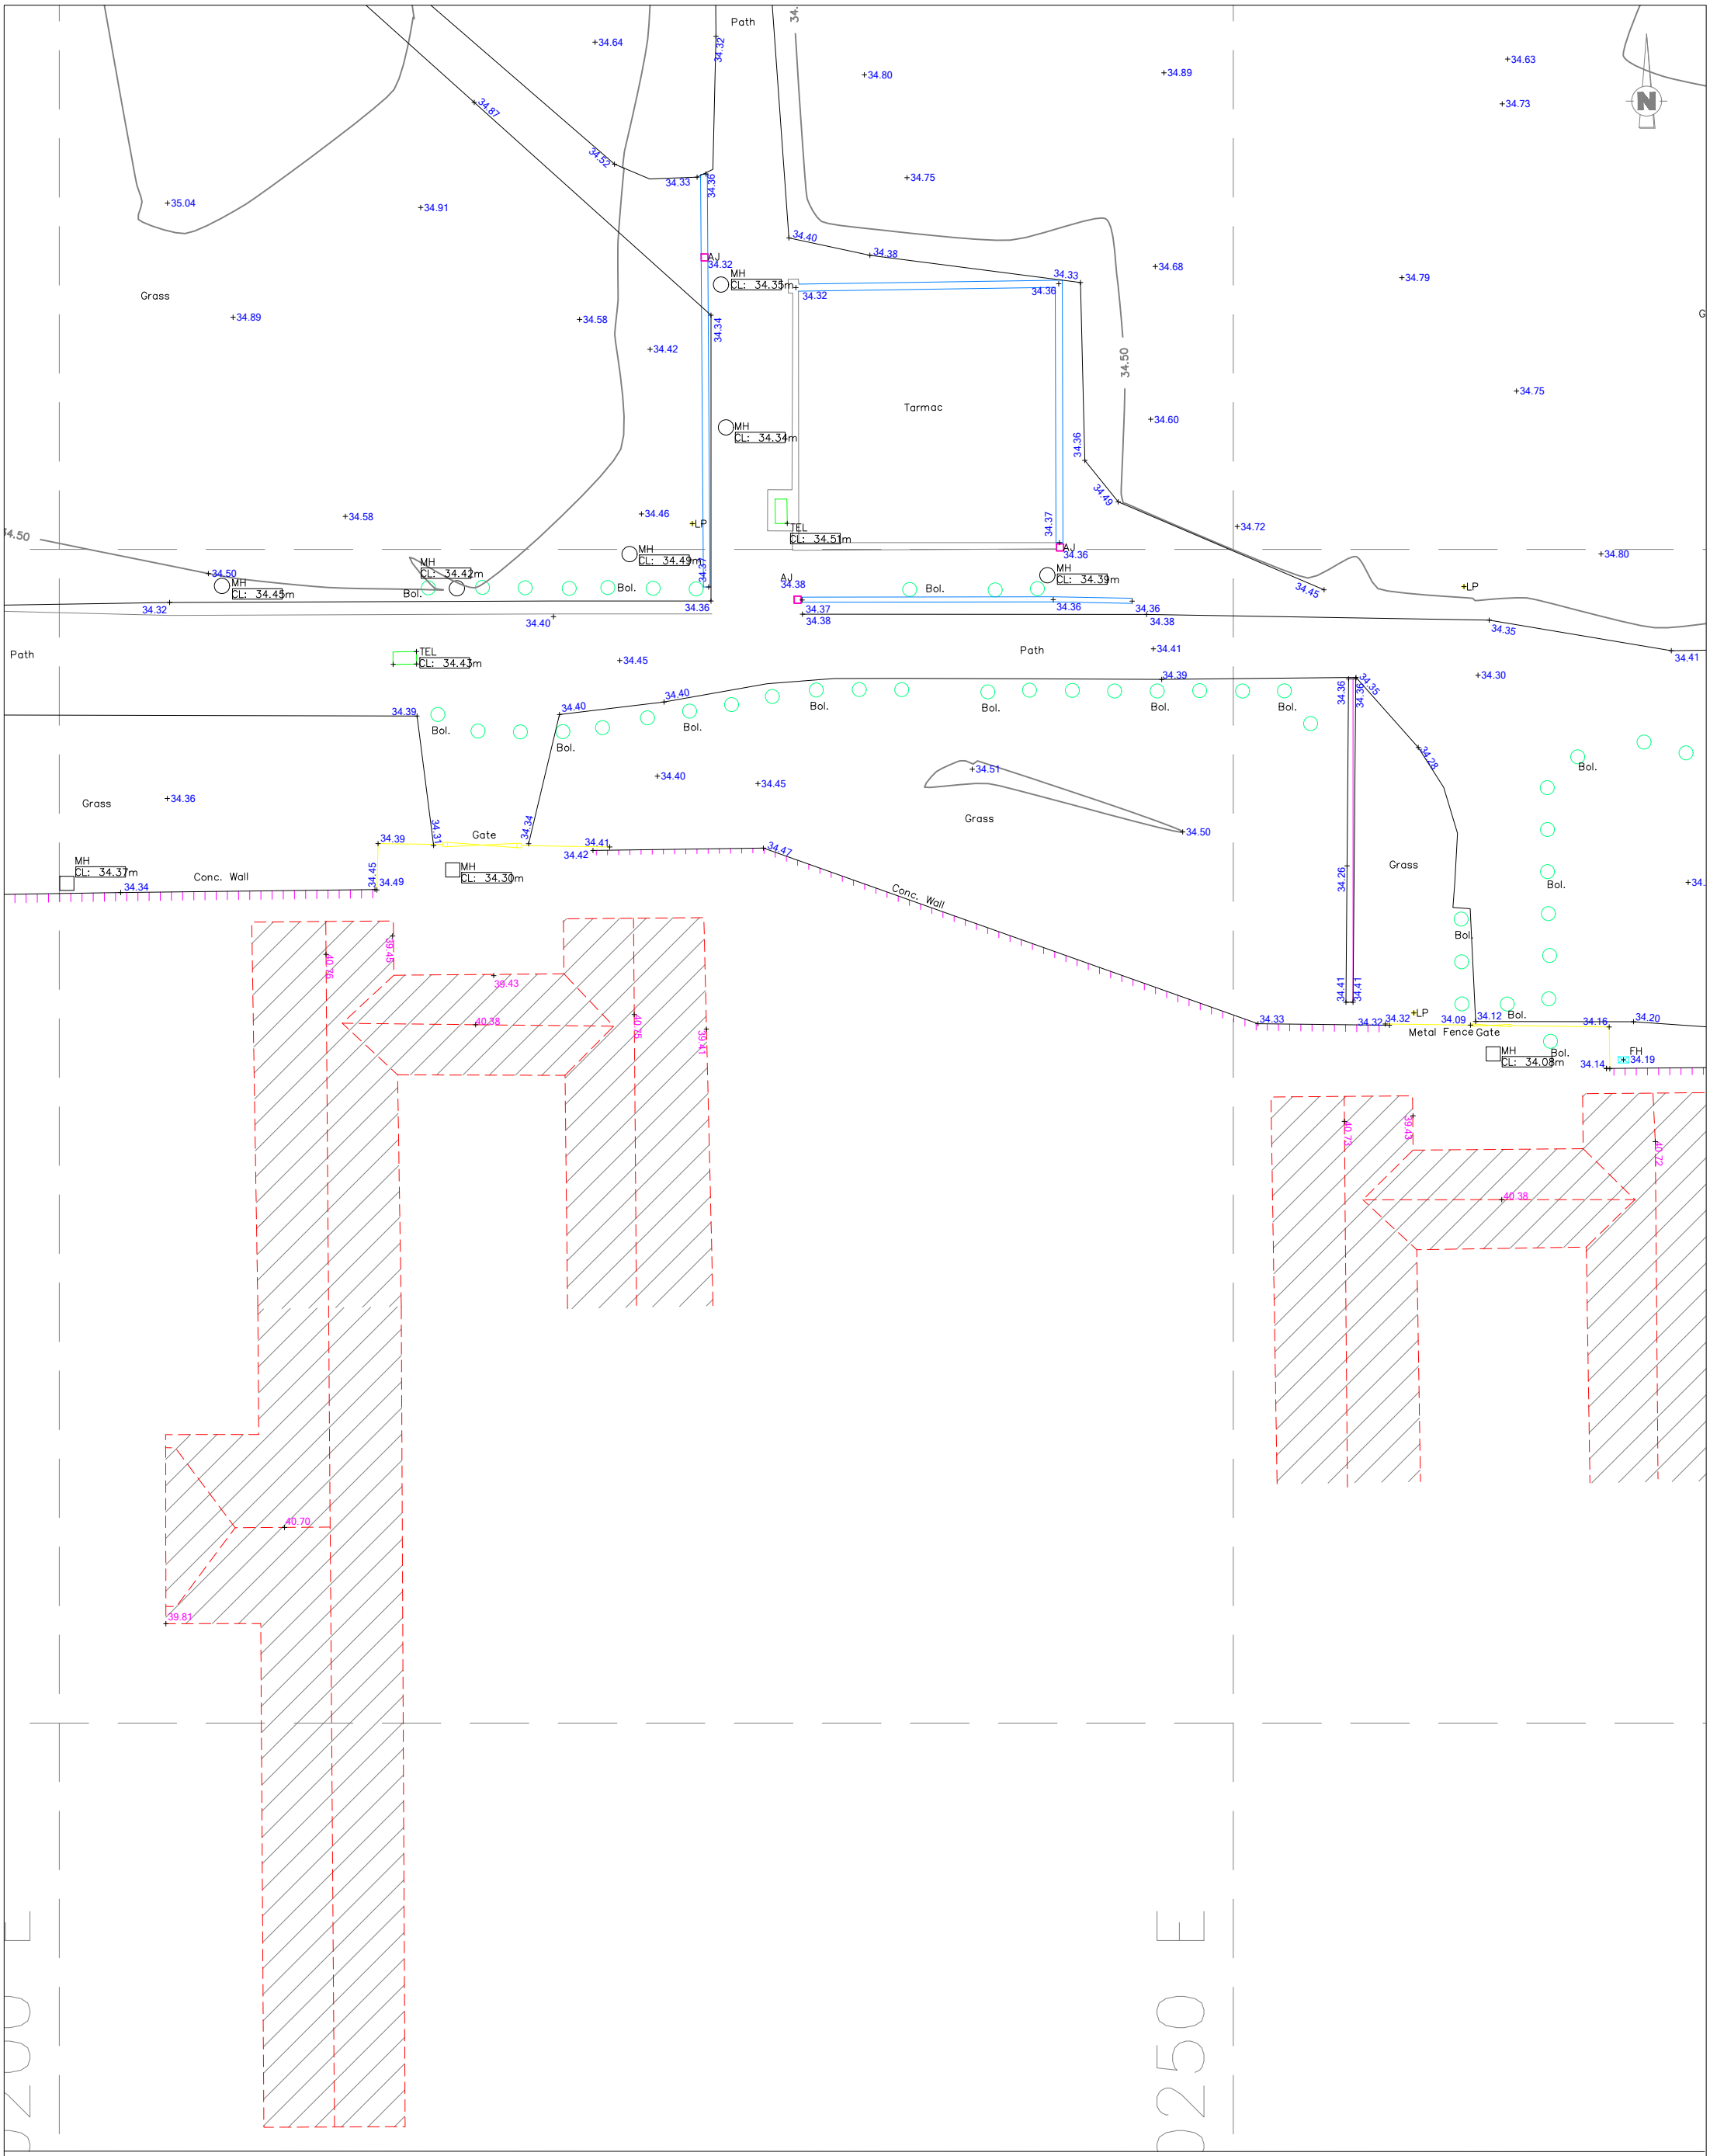

LEGEND :

Survey Point		Manhole (General)		Survey Point Level	100.00
Contour		Storm Water		Roof / Wall Level	200.00
Fencing		Foul Water			
Gate		Access Junction		Digitised TÉ data:	
Building / Structure		Sluice Valve		Folio Setout:	
Wall		Fire hydrant			
Road Edge		Water Meter		Setout Coordinate	S/O Pt: E:100.00 N:100.00
Kerbed Road		Telecom Pole			
Path / Track		ESB Pole		Window	
Banking / Drain		Lamp Post		Door	
Detail		Sign Post		Structural H Beam	
Overhead Detail		Traffic Light			
Overhead ESB		Bollard			
Overhead Telecom		Radon Sump			
		Earth Rod			
Vegetation		Gas Valve			
Tree Trunk					
Tree Spread					

METROSCAN

Client:	Survey Type:	Drawing No:	Project No.	Project Location:		
PAUL KEOGH ARCHITECTS	Topographic	(10)	MS25501	Darndale Dublin		
Horizontal Datum:	Level Datum:	Scale:	Surveyed By:	Survey Finish Date:	Drafted By:	Issue Date:
ITM IRENET95 / EPSG: 2157	OSGM15	1:250 A3	UR/ML	11/09/2025	UR	18/09/2025

Survey Notes:

- Any boundaries shown may not define the legal boundary between properties.
- It is strongly recommended that a CCTV/GPR survey is undertaken in order to locate any underground services that are not visible/accessible from the surface.
- Please report any anomalies to the Metroscan office for rectification.

Modifications	Date	Rev.

Carrick Road, Carrick, Edenderry, Co. Kildare, Ireland, R45 WD32. Tel : +353 (0)86 193 5847 - Email : info@metroscan.ie - Web : www.metroscan.ie

Geo Spatial Solutions: Topographic Services | Engineering Surveying | Legal Mapping | Monitoring Solutions

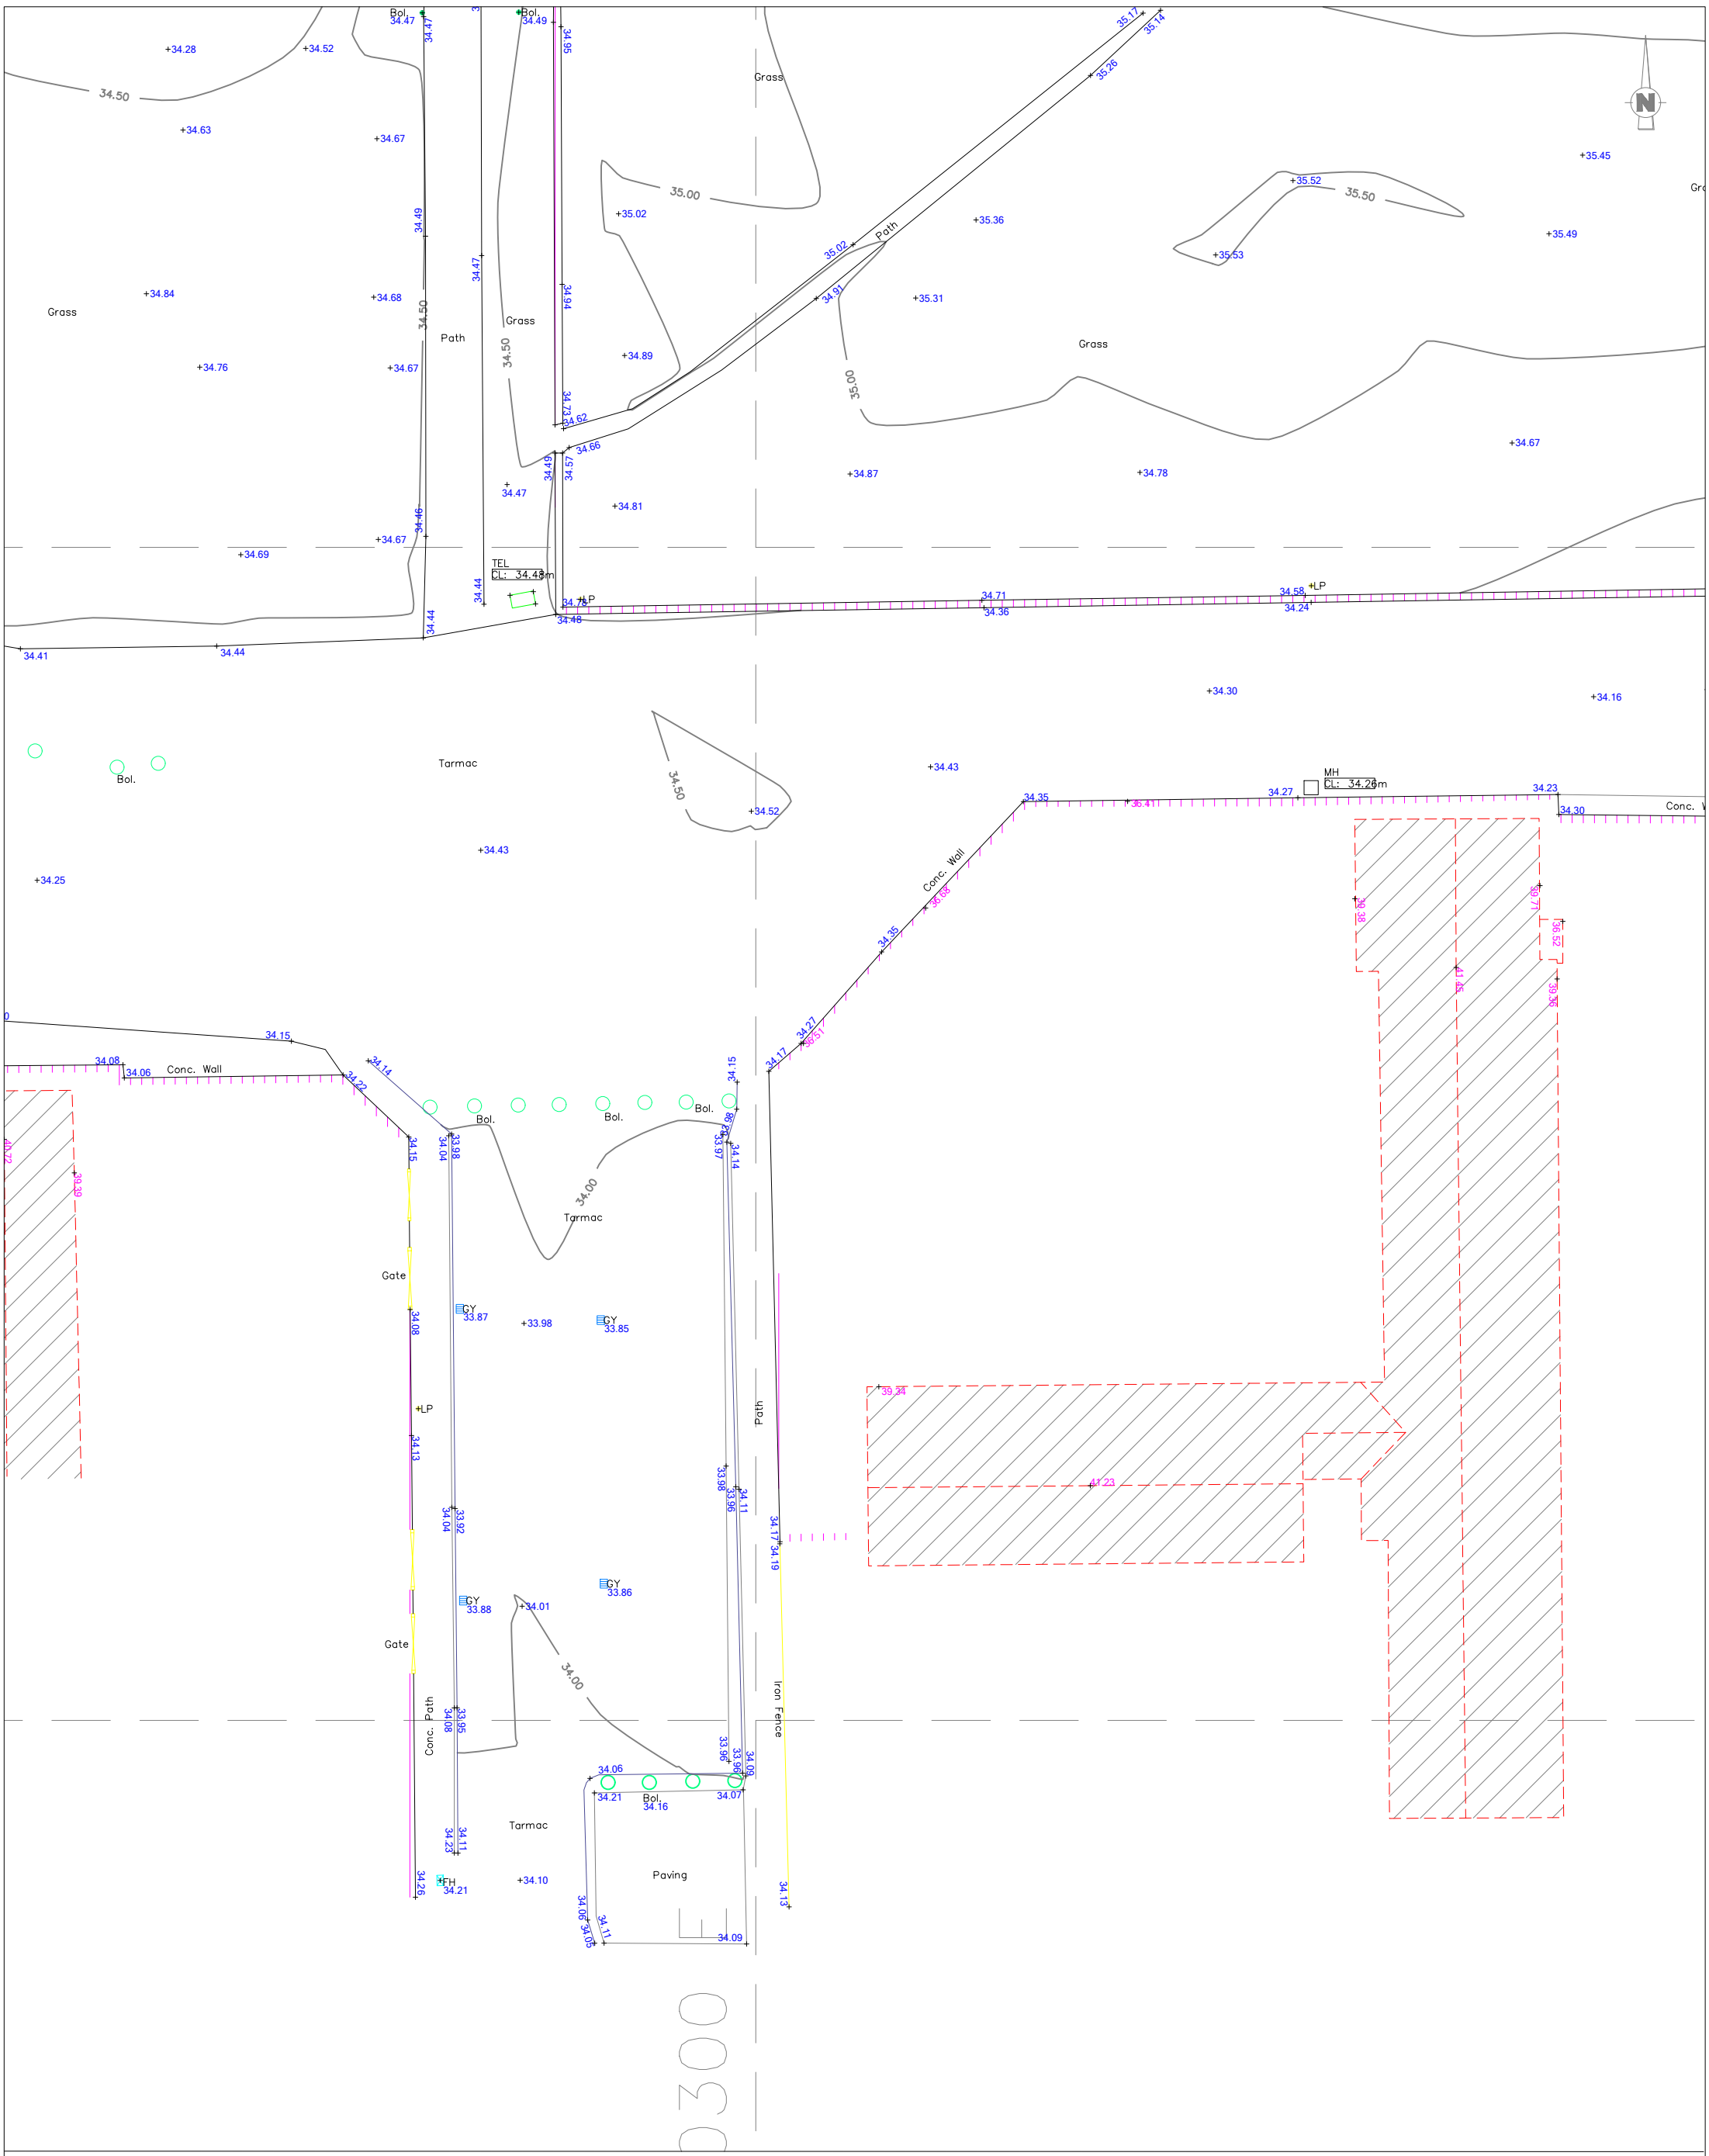

LEGEND :

Survey Point	Manhole (General)	Survey Point Level	100.00
Contour	Storm Water	Roof / Wall Level	200.00
Fencing	Foul Water	Digitised TÉ data:	
Gate	Access Junction	Folio Setout:	
Building / Structure	Sluice Valve	Setout Coordinate	S/O Pt: E:100.00 N:100.00
Wall	Fire hydrant	Window	
Road Edge	Water Meter	Door	
Kerbed Road	Telecom Pole	Structural H Beam	
Path / Track	ESB Pole		
Banking / Drain	Lamp Post		
Detail	Sign Post		
Overhead Detail	Traffic Light		
Overhead ESB	Bollard		
Overhead Telecom	Radon Sump		
	Earth Rod		
Vegetation	Gas Valve		
Tree Trunk			
Tree Spread			

METROSCAN

Client:	Survey Type:	Drawing No:	Project No.	Project Location:		
PAUL KEOGH ARCHITECTS	Topographic	(11)	MS25501	Darndale Dublin		
Horizontal Datum:	Level Datum:	Scale:	Surveyed By:	Survey Finish Date:	Drafted By:	Issue Date:
ITM IRENET95 / EPSG: 2157	OSGM15	1:250 A3	UR/ML	11/09/2025	UR	18/09/2025

Survey Notes:

- Any boundaries shown may not define the legal boundary between properties.
- It is strongly recommended that a CCTV/GPR survey is undertaken in order to locate any underground services that are not visible/accessible from the surface.
- Please report any anomalies to the Metroscan office for rectification.

Modifications	Date	Rev.

Carrick Road, Carrick, Edenderry, Co. Kildare, Ireland, R45 WD32. Tel : +353 (0)86 193 5847 - Email : info@metroscan.ie - Web : www.metroscan.ie

Geo Spatial Solutions: Topographic Services | Engineering Surveying | Legal Mapping | Monitoring Solutions

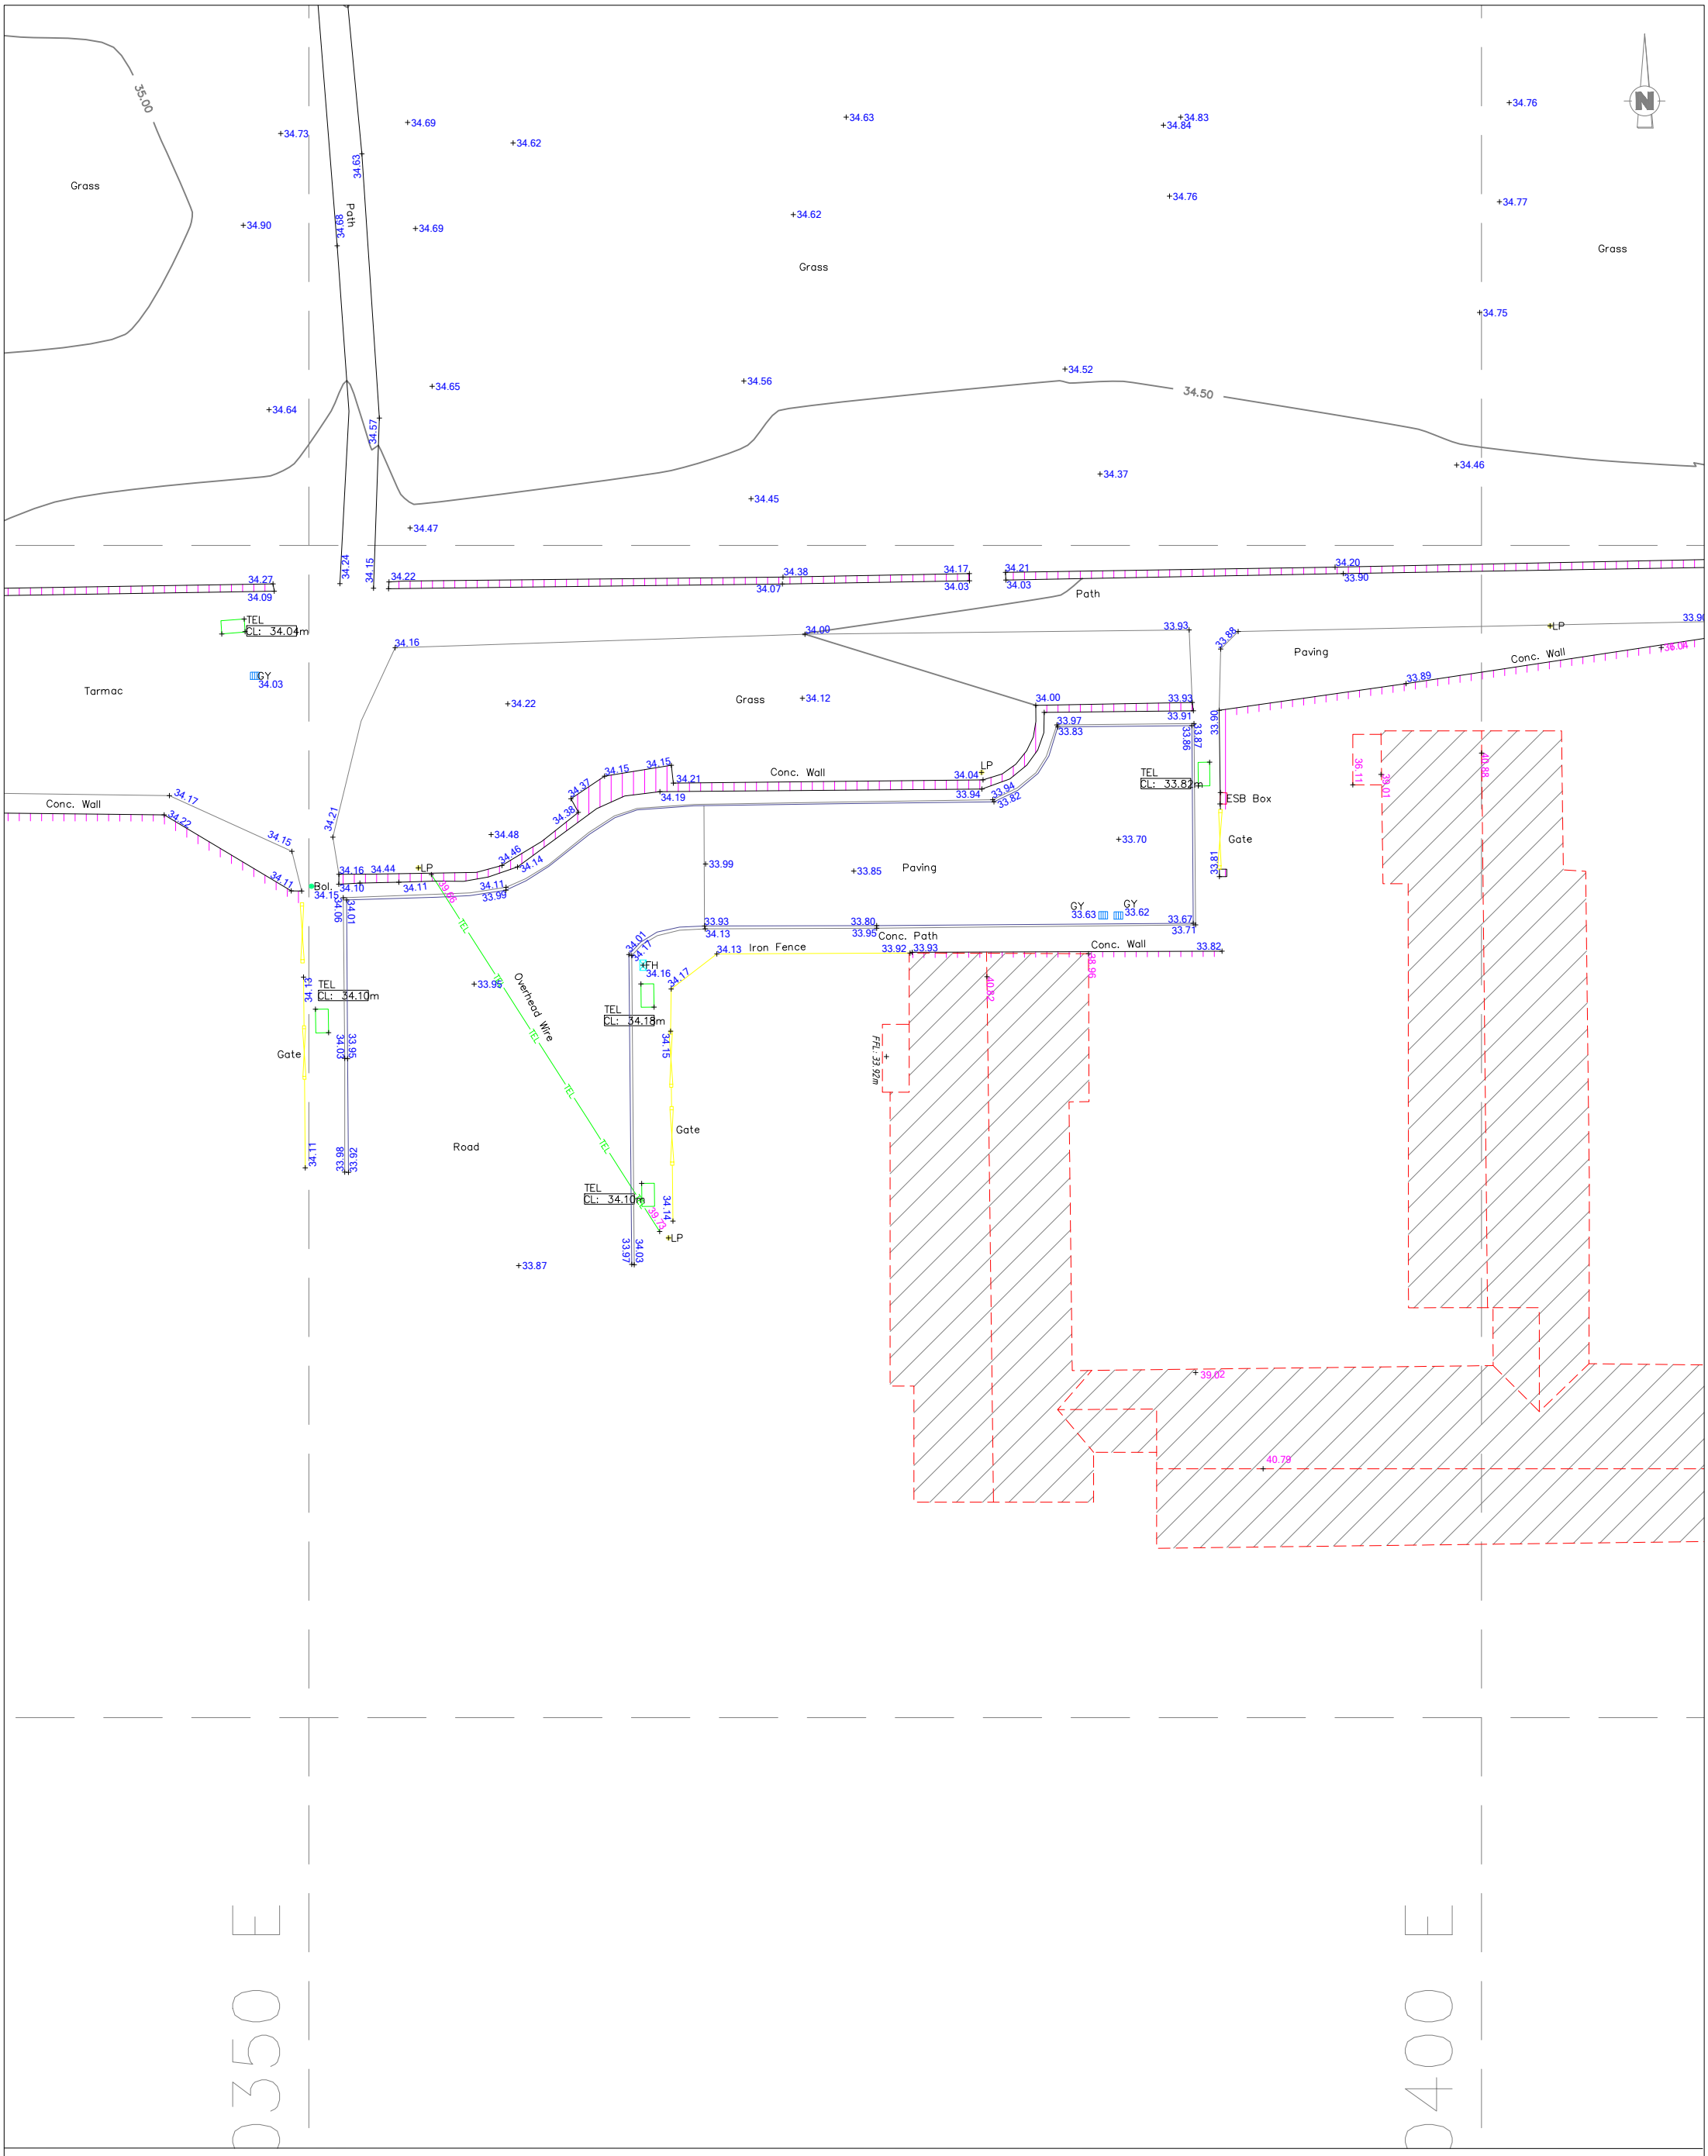

LEGEND :

Survey Point	Manhole (General)		Survey Point Level	100.00
Contour	Storm Water		Roof / Wall Level	200.00
Fencing	Foul Water			
Gate	Access Junction	AJ	Digitised TÉ data:	
Building / Structure	Sluice Valve	SV	Folio Setout:	
Wall	Fire hydrant	FH		
Road Edge	Water Meter	WM	Setout Coordinate	S/O Pt: E:100.00 N:100.00
Kerbed Road	Telecom Pole	TP		
Path / Track	ESB Pole	EP	Window	
Banking / Drain	Lamp Post	LP	Door	
Detail	Sign Post	Sign	Structural H Beam	
Overhead Detail	Traffic Light	TL		
Overhead ESB	Bollard	Bol		
Overhead Telecom	Radon Sump	Radon		
	Earth Rod	Er		
Vegetation	Gas Valve	Gas		
Tree Trunk				
Tree Spread				

METROSCAN

Client:	Survey Type:	Drawing No:	Project No.	Project Location:		
PAUL KEOGH ARCHITECTS	Topographic	(12)	MS25501	Darndale Dublin		
Horizontal Datum:	Level Datum:	Scale:	Surveyed By:	Survey Finish Date:	Drafted By:	Issue Date:
ITM IRENET95 / EPSG: 2157	OSGM15	1:250 A3	UR/ML	11/09/2025	UR	18/09/2025

Modifications	Date	Rev.

Survey Notes:

- Any boundaries shown may not define the legal boundary between properties.
- It is strongly recommended that a CCTV/GPR survey is undertaken in order to locate any underground services that are not visible/accessible from the surface.
- Please report any anomalies to the Metroscan office for rectification.

Carrick Road, Carrick, Edenderry, Co. Kildare, Ireland, R45 WD32. Tel : +353 (0)86 193 5847 - Email : info@metroscan.ie - Web : www.metroscan.ie

Geo Spatial Solutions: Topographic Services | Engineering Surveying | Legal Mapping | Monitoring Solutions

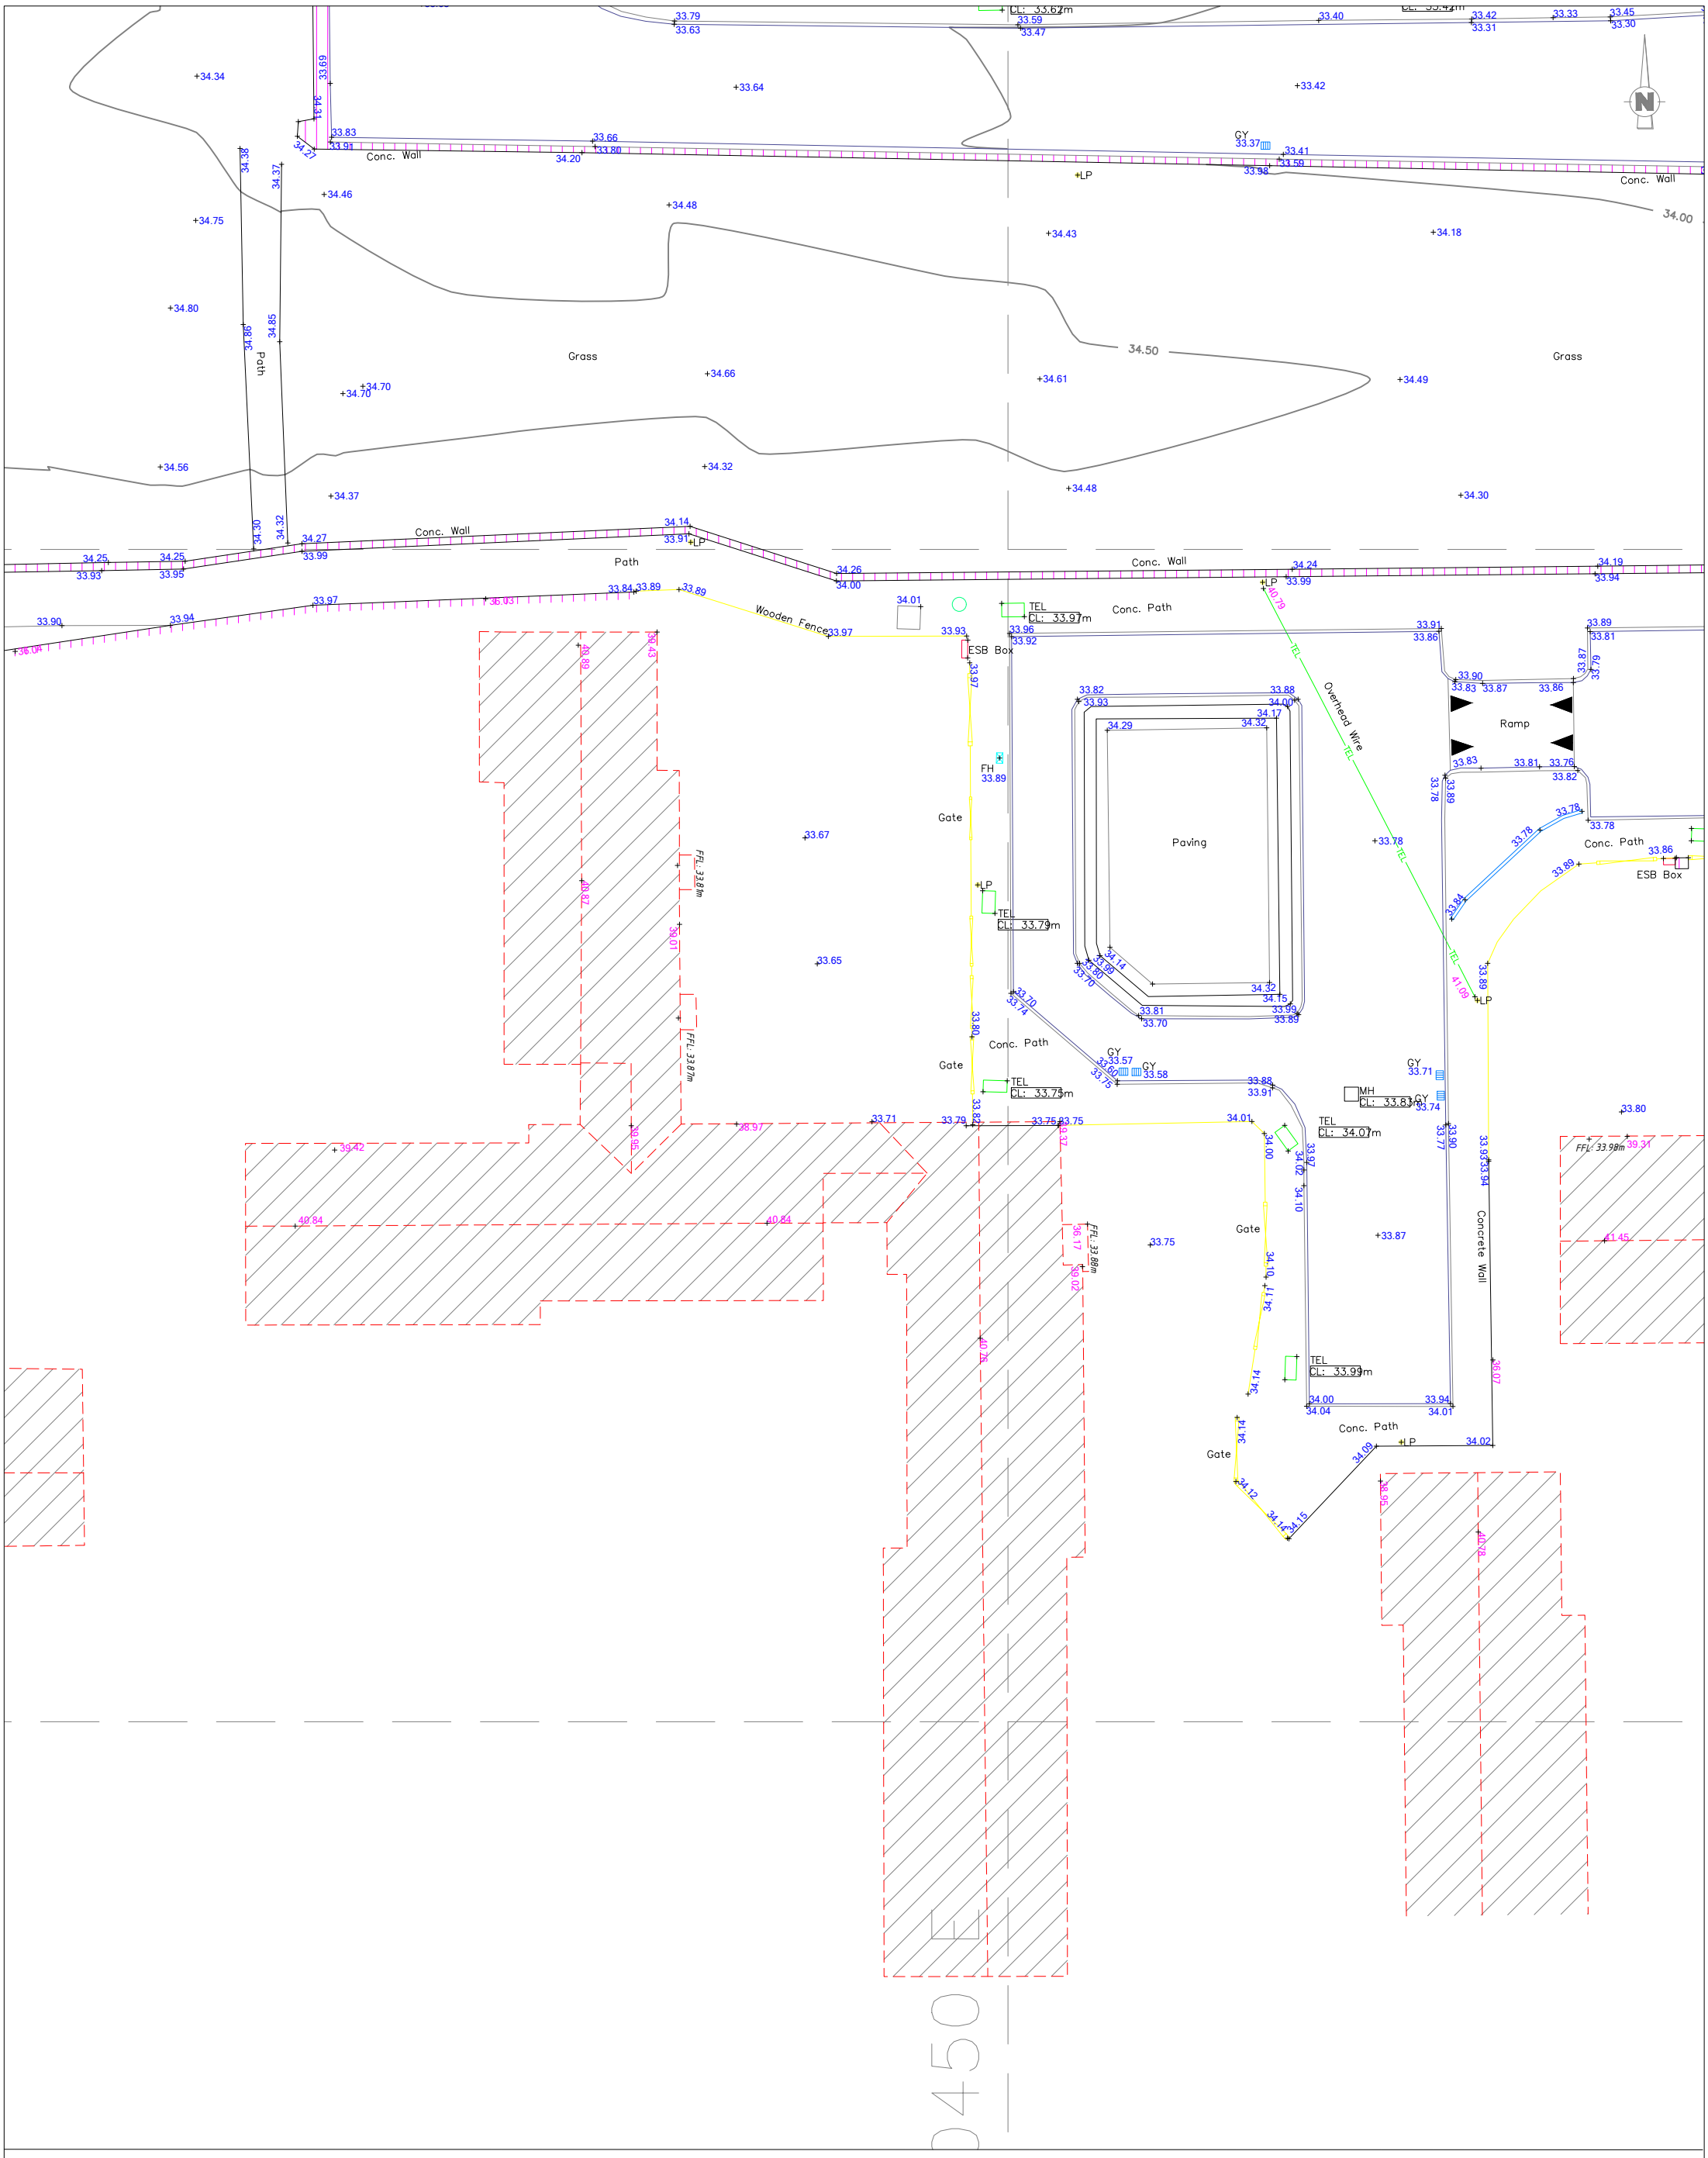

LEGEND :

Survey Point		Manhole (General)		Survey Point Level	100.00
Contour	34.0	Storm Water		Roof / Wall Level	200.00
Fencing		Foul Water			
Gate		Access Junction		Digitised TÉ data:	
Building / Structure		Sluice Valve	SV	Folio Setout:	
Wall		Fire hydrant	FH		
Road Edge		Water Meter	WM	Setout Coordinate	S/O Pt: E:100.00 N:100.00
Kerbed Road		Telecom Pole	TP		
Path / Track		ESB Pole	EP		
Banking / Drain		Lamp Post	LP	Window	
Detail		Sign Post	Sign	Door	
Overhead Detail		Traffic Light	TL	Structural H Beam	
Overhead ESB	ESB	Bollard	Bol		
Overhead Telecom	TEL	Radon Sump	Radon		
		Earth Rod	Er		
Vegetation		Gas Valve	Gas		
Tree Trunk					
Tree Spread					

METROSCAN

Client:	Survey Type:	Drawing No:	Project No.	Project Location:		
PAUL KEOGH ARCHITECTS	Topographic	(13)	MS25501	Darndale Dublin		
Horizontal Datum:	**Level Datum:**	**Scale:**	**Surveyed By:**	**Survey Finish Date:**	**Drafted By:**	**Issue Date:**
ITM IRENET95 / EPSG: 2157	OSGM15	1:250 A3	UR/ML	11/09/2025	UR	18/09/2025

Survey Notes:

- Any boundaries shown may not define the legal boundary between properties.
- It is strongly recommended that a CCTV/GPR survey is undertaken in order to locate any underground services that are not visible/accessible from the surface.
- Please report any anomalies to the Metroscan office for rectification.

Modifications	Date	Rev.

Carrick Road, Carrick, Edenderry, Co. Kildare, Ireland, R45 WD32. Tel : +353 (0)86 193 5847 - Email : info@metroscan.ie - Web : www.metroscan.ie

Geo Spatial Solutions: Topographic Services | Engineering Surveying | Legal Mapping | Monitoring Solutions

740450 N

0500 E

740400 N

LEGEND :

Survey Point		Manhole (General)		Survey Point Level	100.00
Contour	34.0	Storm Water		Roof / Wall Level	200.00
Fencing		Foul Water			
Gate		Access Junction	AJ	Digitised TÉ data:	
Building / Structure		Sluice Valve	SV	Folio Setout:	
Wall		Fire hydrant	FH		
Road Edge		Water Meter	WM	Setout Coordinate	S/O Pt: E:100.00 N:100.00
Kerbed Road		Telecom Pole	TP		
Path / Track		ESB Pole	EP	Window	
Banking / Drain		Lamp Post	LP	Door	
Detail		Sign Post	Sign	Structural H Beam	
Overhead Detail		Traffic Light	TL		
Overhead ESB	ESB	Bollard	Bol		
Overhead Telecom	TEL	Radon Sump	Radon		
		Earth Rod	Er		
Vegetation		Gas Valve	Gas		
Tree Trunk					
Tree Spread					

METROSCAN

Client:	Survey Type:	Drawing No:	Project No.	Project Location:		
PAUL KEOGH ARCHITECTS	Topographic	(14)	MS25501	Darndale Dublin		
Horizontal Datum:	Level Datum:	Scale:	Surveyed By:	Survey Finish Date:	Drafted By:	Issue Date:
ITM IRENET95 / EPSG: 2157	OSGM15	1:250 A3	UR/ML	11/09/2025	UR	18/09/2025

Survey Notes:

- Any boundaries shown may not define the legal boundary between properties.
- It is strongly recommended that a CCTV/GPR survey is undertaken in order to locate any underground services that are not visible/accessible from the surface.
- Please report any anomalies to the Metroscan office for rectification.

Modifications	Date	Rev.

Carrick Road, Carrick, Edenderry, Co. Kildare, Ireland, R45 WD32. Tel : +353 (0)86 193 5847 - Email : info@metroscan.ie - Web : www.metroscan.ie

Geo Spatial Solutions: Topographic Services | Engineering Surveying | Legal Mapping | Monitoring Solutions