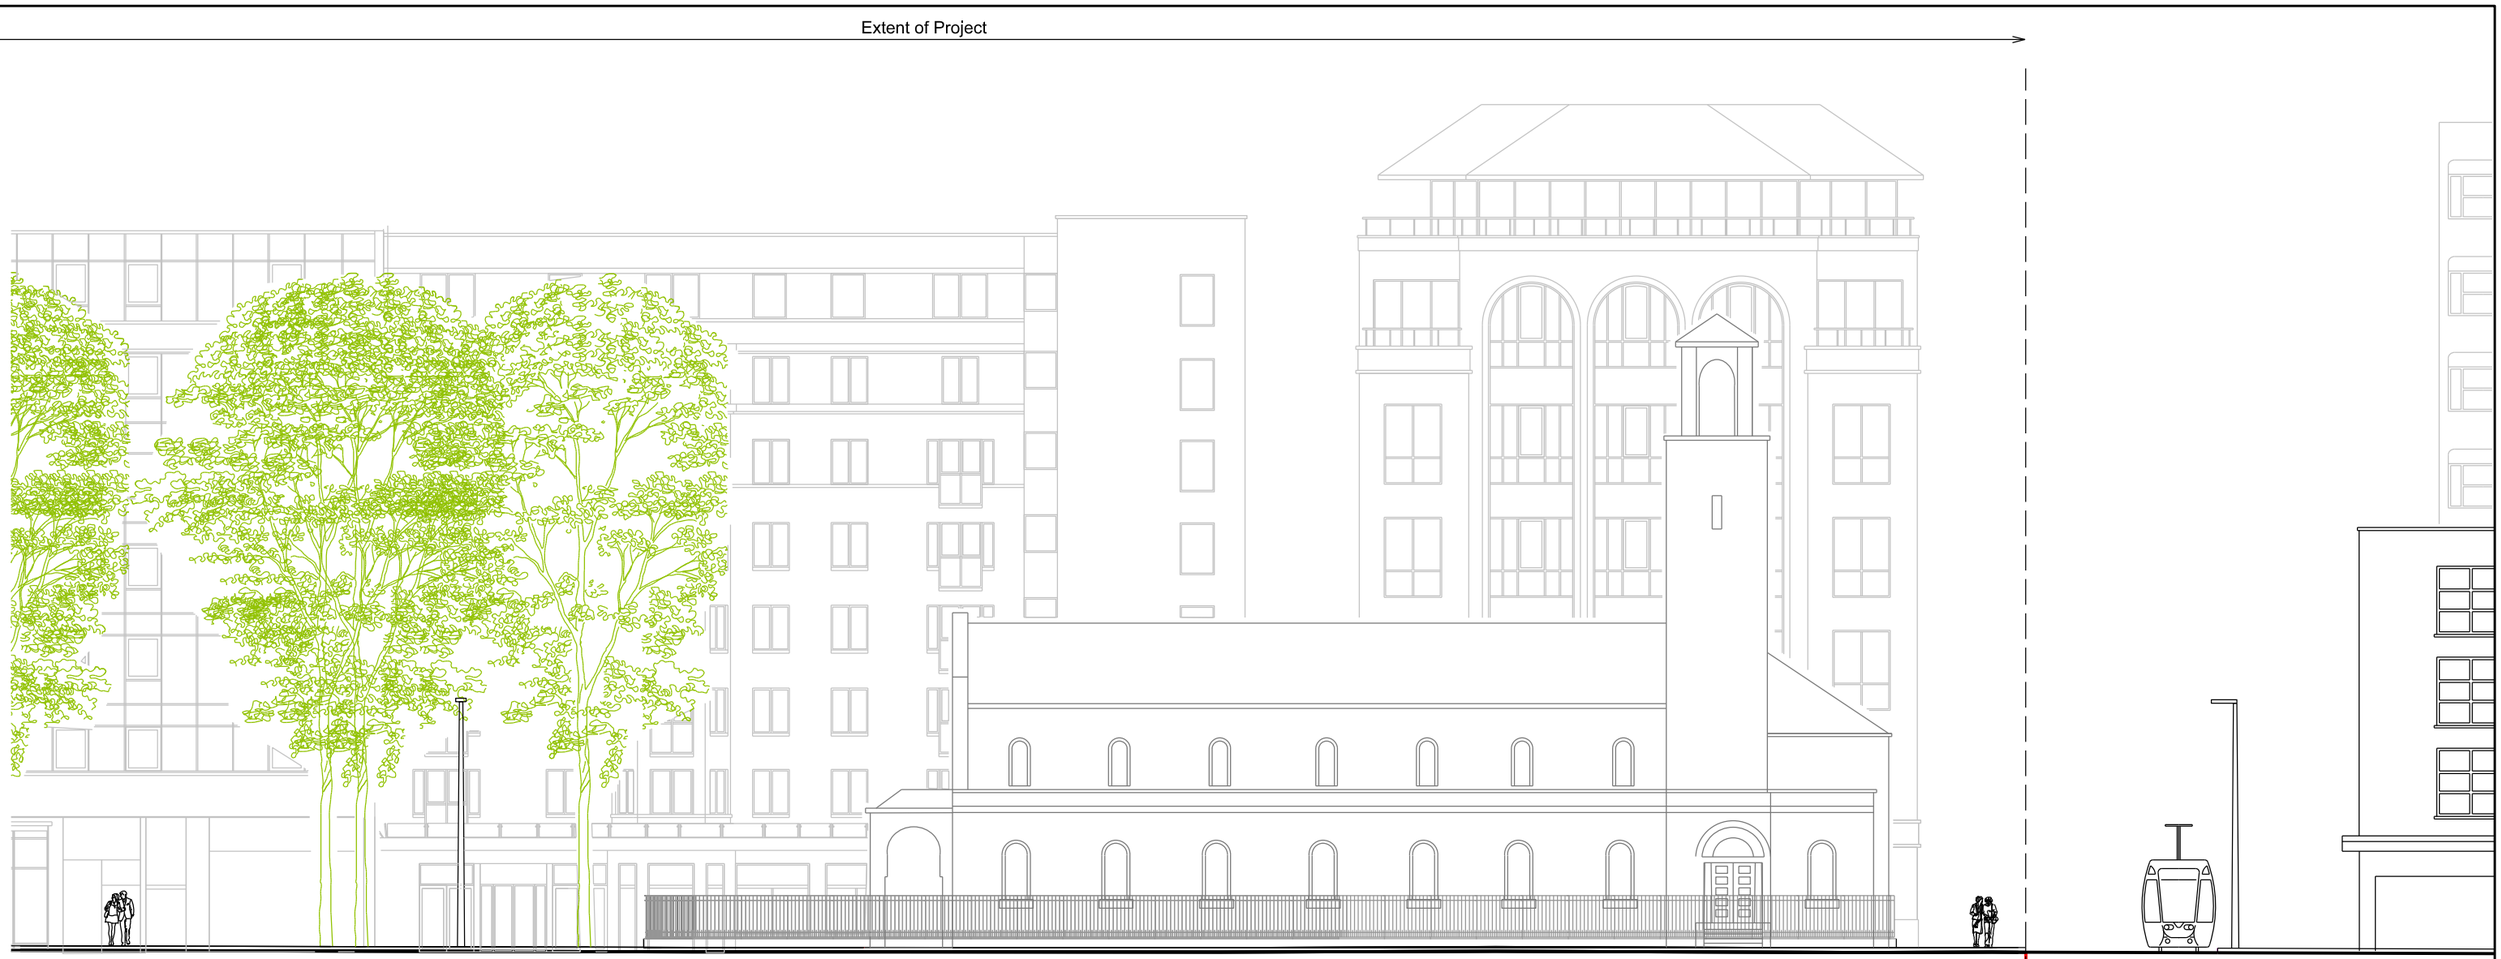

SECTION D-D EAST

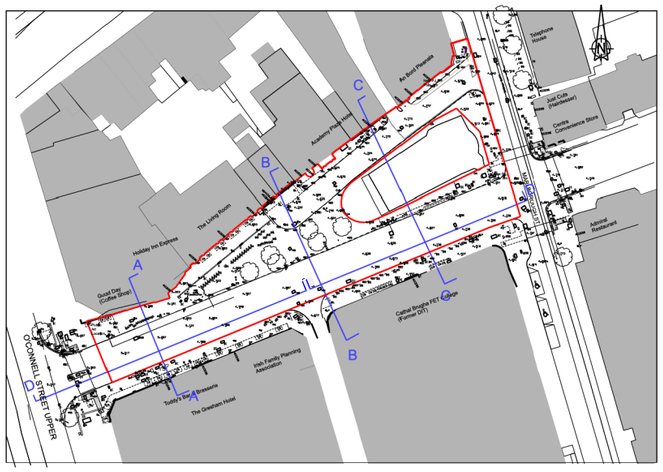

Extent of Project

Part 8

Comhairle Cathrach Bhaile Átha Cliath
Dublin City Council

RANNOG AILTIRE NA CATHRACH
Oifigina Cathrach, An Ché Adhmaid, Baile Átha Cliath, D08 RF3F

CITY ARCHITECTS DIVISION
CIVIC OFFICES, WOOD QUAY, DUBLIN, D08 RF3F

PROJECT:
CATHAL BRUGHA STREET & FINDLATER PLACE
PUBLIC REALM IMPROVEMENT SCHEME

TITLE:
EXISTING SECTION
D–D EAST

DATUM: MALIN HD.

SCALES: 1:200 @ A3

Date : Feb 2025

PROJECT NO.	STATUS	DRAWING	REV.
CA–19033	Part 8	06	–

DATE	REV	DESCRIPTION

ORIGINAL DRAWING SIZE: 297 X 420 - A3