MATERIALS LEGEND

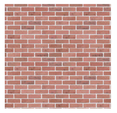

BRICK WALLS

LIGHT COLOURED RENDER

COLOURED ALUMINIUM WINDOW AND DOOR FRAMES

COLOURED METAL RAILINGS WITH SOLID PANELS ON SELECTED AREAS

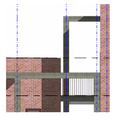

EXTERNAL FRAME TO SUPPORT DECK ACCESS AND BALCONIES. COLOUR/ FINISH TO CONTRAST WITH BRICKWORK

GREEN ROOF ON NEW BUILD AREA

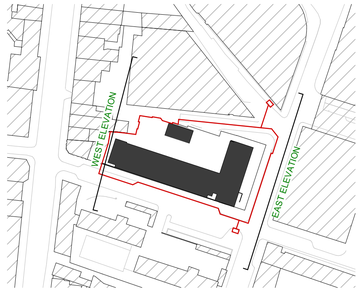

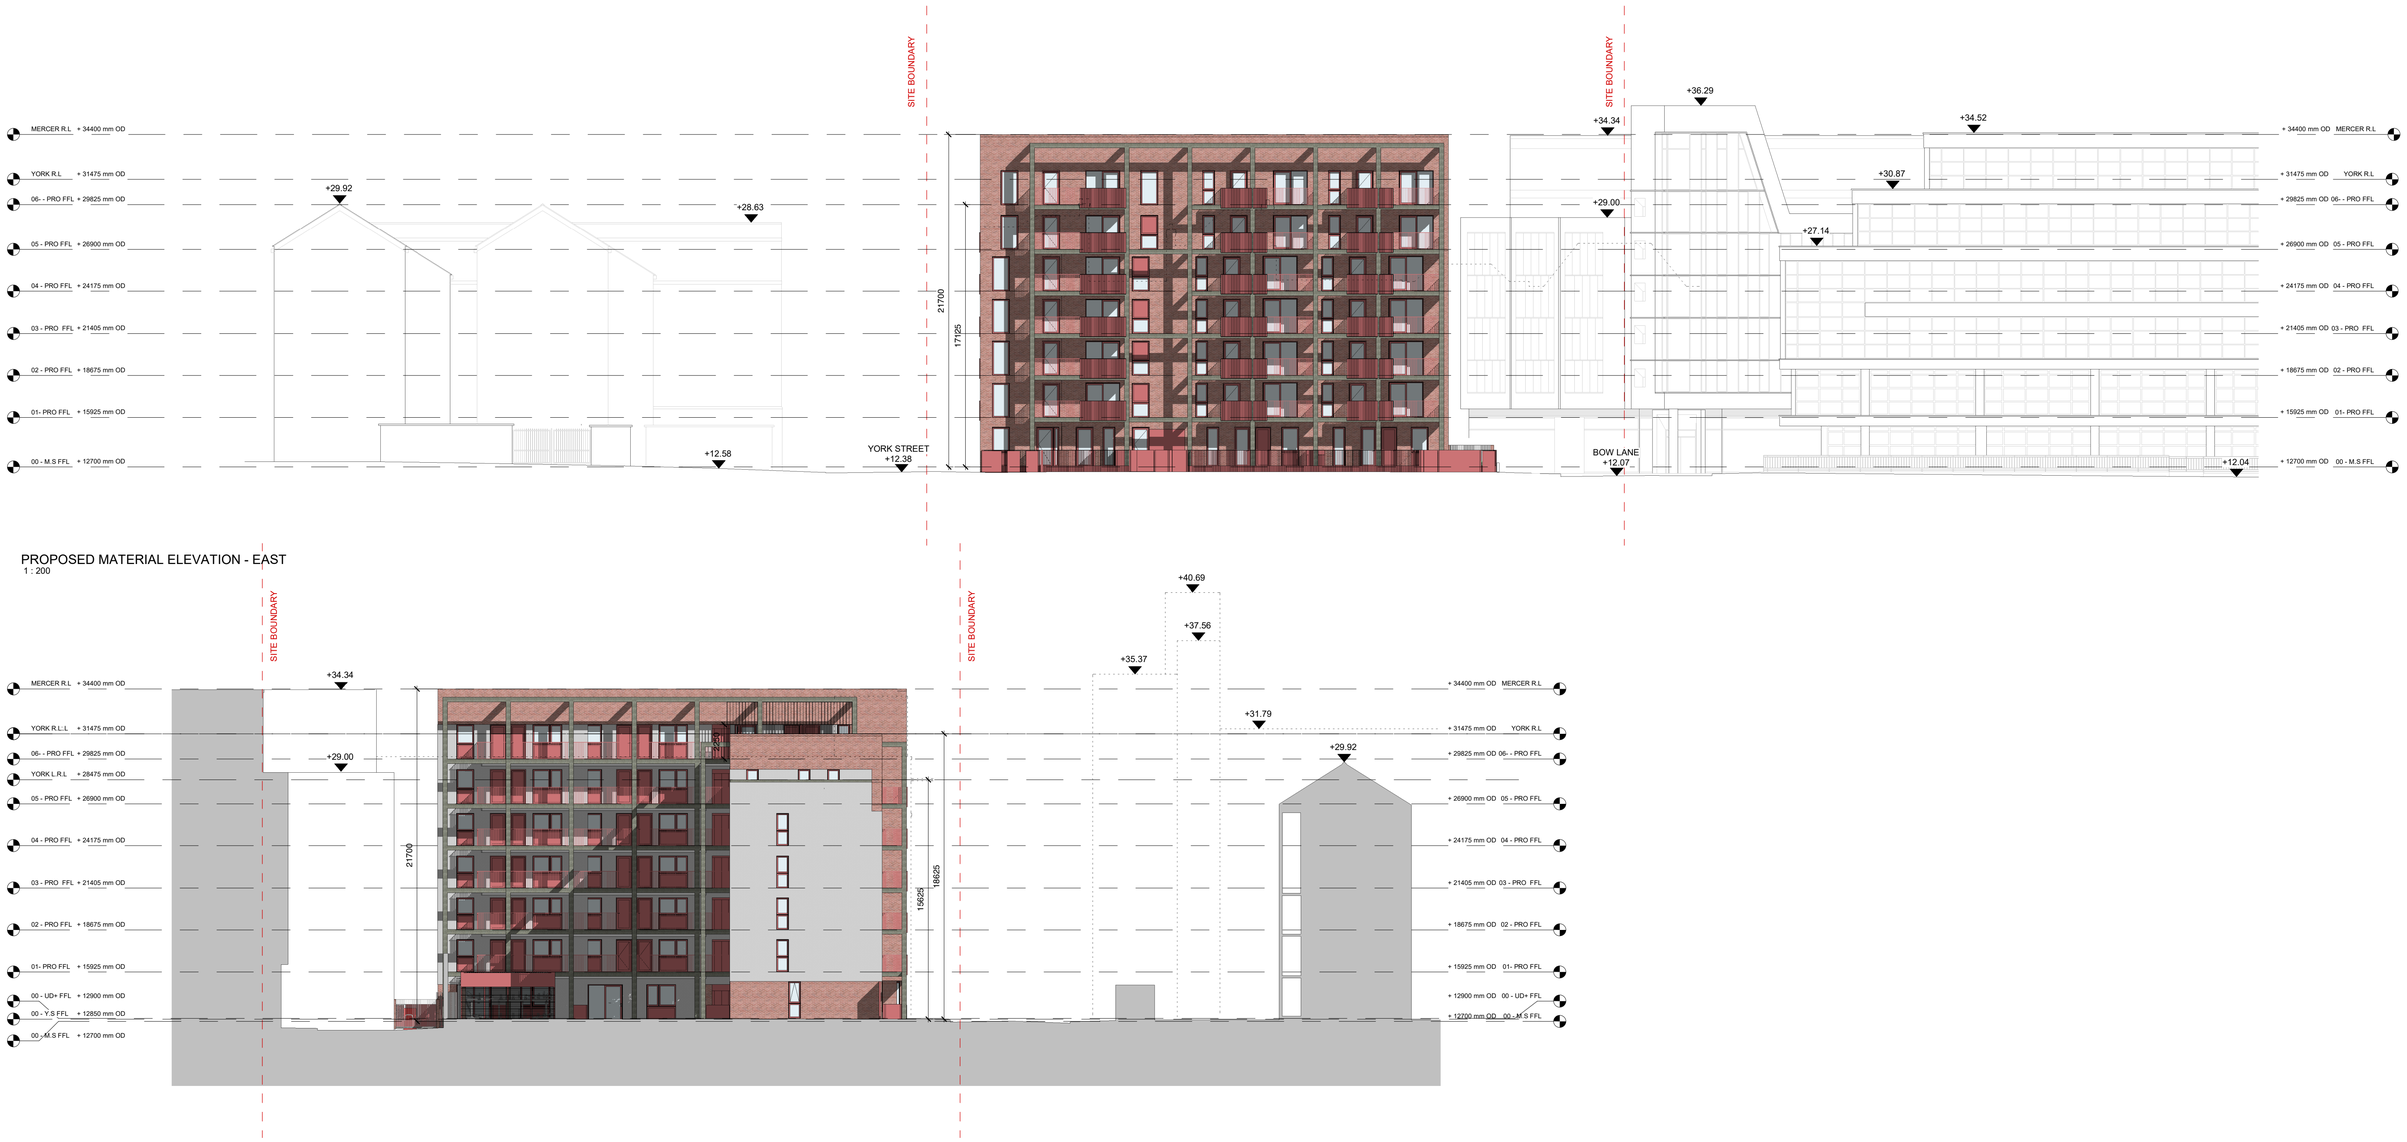

PROPOSED MATERIAL ELEVATION - EAST
1 : 200

PROPOSED MATERIAL ELEVATION - WEST
1 : 200

APPLICATION SITE AREA: 2857.58 M2 / 0.285 HECTARES

FREEHOLD OWNERSHIP AREA: 2154.33 M2 / 0.215 HECTARES

NET DEVELOPMENT AREA: 2182.52 M2 / 0.218 HECTARES

REVISION	DATE	NOTES	REVISION	DATE	NOTES
A	02/12/2024	DCC DRAWING OFFICE COMMENTS UPDATE	F		
B	24/01/2025	PART 8 PLANNING APPLICATION - DRAFT	G		
C	29/04/2025	UPDATES FOR COST SAVINGS	H		
D	11/07/2025	PART 8 PLANNING APPLICATION	I		
E			J		

DRG NO:	GCD	DTA	ZZ	ZZ	DR	A	PL4221	D		

PROJECT: GLOVER COURT ESTATE RENEWAL

DRAWING: PROPOSED FACADE MATERIAL ELEVATIONS - SHEET 2

SCALE:	1:200 @ A1
JOB NO:	GCD
SERIES:	PLANNING
DATE:	03/06/24
DRAWN:	DC
CHECKED:	JM

DTA ARCHITECTS
ARCHITECTURE & URBAN DESIGN
12-14 COLLEGE GREEN, DUBLIN 2
T. 353 (0) 1 6777742
INFO@DTA.IE
WWW.DTA.IE

THIS DRAWING TO BE READ IN CONJUNCTION WITH RELEVANT CONSULTANTS' DRAWINGS - NOTIFY ARCHITECTS OF ANY DISCREPANCIES - CHECK DIMENSIONS ON SITE - DO NOT SCALE - USE FIGURED DIMENSIONS ONLY - COPYRIGHT RESERVED FOR DEREK TYNAN ASSOCIATES LTD. | T/A DTA ARCHITECTS