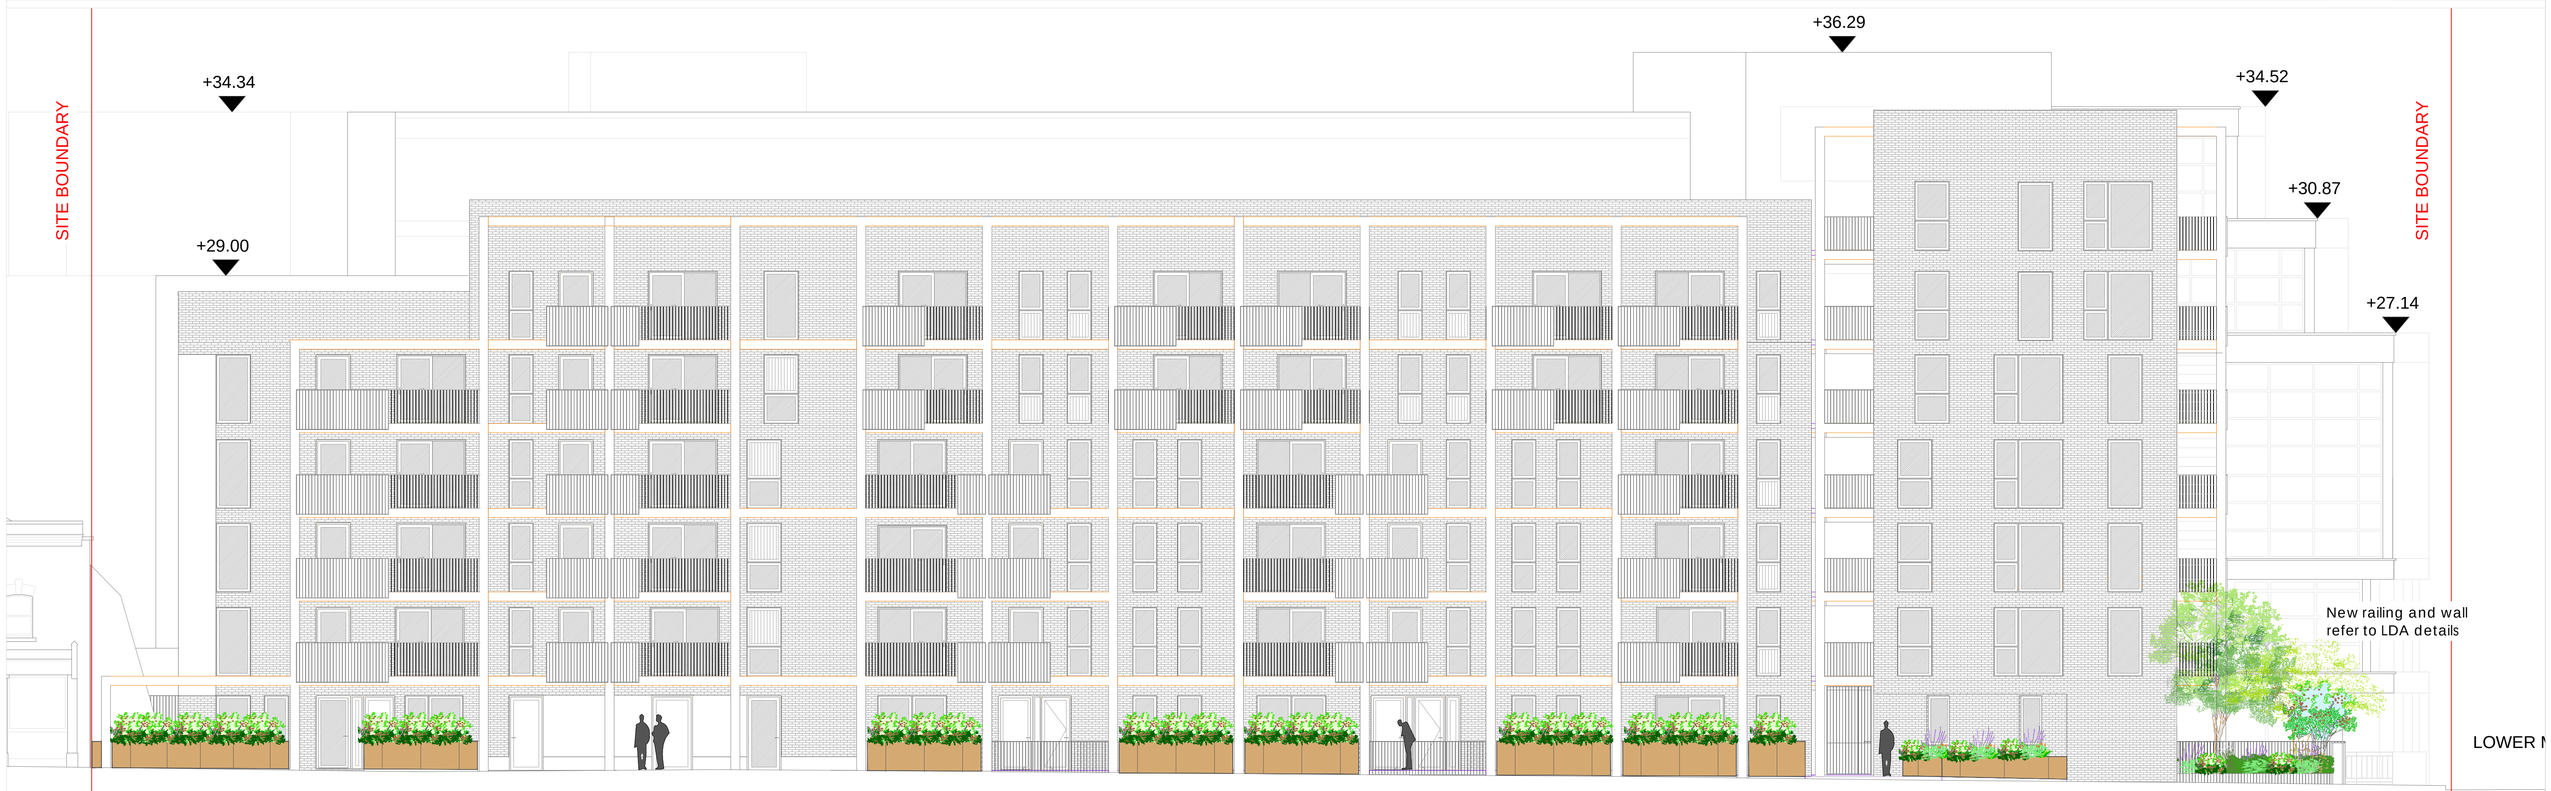


## HARDSCAPE

- PUBLIC FOOTPATH
  in-situ brushed concrete
  as per DCC standard
- Proposed Hot rolled asphalt surface
  as per DCC standard / Engineer's
- TERRACE
  AG Professional - Range "Plaza"
  Permeable Concrete Paving - 300x150x80mm
  Colour Salt
- FOOTPATH MIX 1
  AG Professional - Range "Plaza Sigature"
  Permeable Concrete Paving - 150x150x80mm
  Mix Colour : 70% Safran + 30% (Birkes)
- FOOTPATH MIX 2
  AG Professional - Range "Plaza Sigature"
  Permeable Concrete Paving - 150x150x80mm
  Mix Colour : 70% Birkes + 30% (Lakrids)
- CAR PARKING
  AG Professional - Range "Xflo"
  Permeable concrete paving - 200x100x80mm
  Colour : TBC
- PLAZA AMENITY SPACE
  Random Mix 3 sizes / 3colours
  Irish Blue Limestone / Caithness / SIlver Granite
  1000x600x60mm / 800x400x60mm / 600x300x60mm
- PEBBLE STRIP
  Arkil Cork Sandstone
  40/60mm
- PLAY AREA
  Rubber mulch
  including H150 concrete edges

## PLANTING

- TREE Existing
- TREE Proposed
- TREE EXISTING to be removed
- BUSHES
- SHRUBS Existing
- SHRUBS
- EVERGREEN Hedge
- PLANTING Existing
- PLANTING Proposed above existing concrete patch
- PLANTING Mix Existing / Proposed
- PLANTING BEDS Shrubs / Groundcovers Ornamental grasses
- PLANTING Raised planter box

BOULDERS

- 1.5to2.5m3
- 1to1.5m3
- 0.5to1m3

## LIGHTING refer to Varming's plan 23681

- LP — TWEED NEO - LED STREET Light mounted on 8m column
- A — ELYXE IRC70 on 6m high post
- B — TWEED NEO - LED PUBLIC on 6m high post

Project:
GLOVER COURT

Stage: PLANNING

ELEVATION EW YORK STREET

Rev: 00

Scale: 1:100 @ A1

Date: 06 2025

DN 2316-05B

Bernard Seymour Landscape Architects
The Capel Building
Mary's Abbey - Dublin 7
t +00 353 1 8747764
e info@bslarch.com