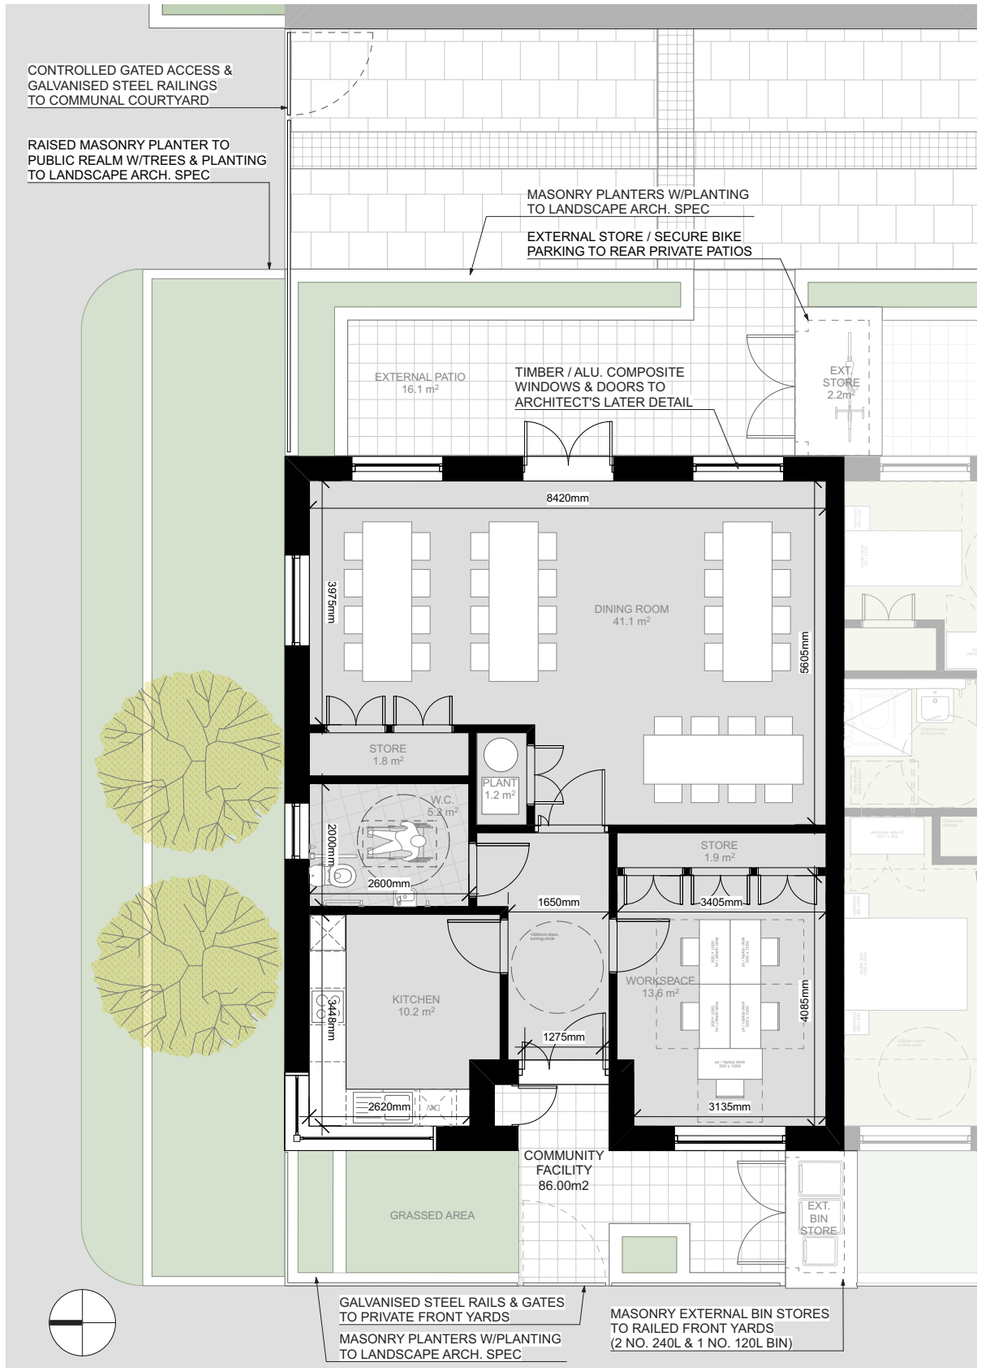

1 PA-030 **COMMUNITY FACILITY - FLOOR PLAN**

SCALE 1:100 (A3) / 1:50 (A1)

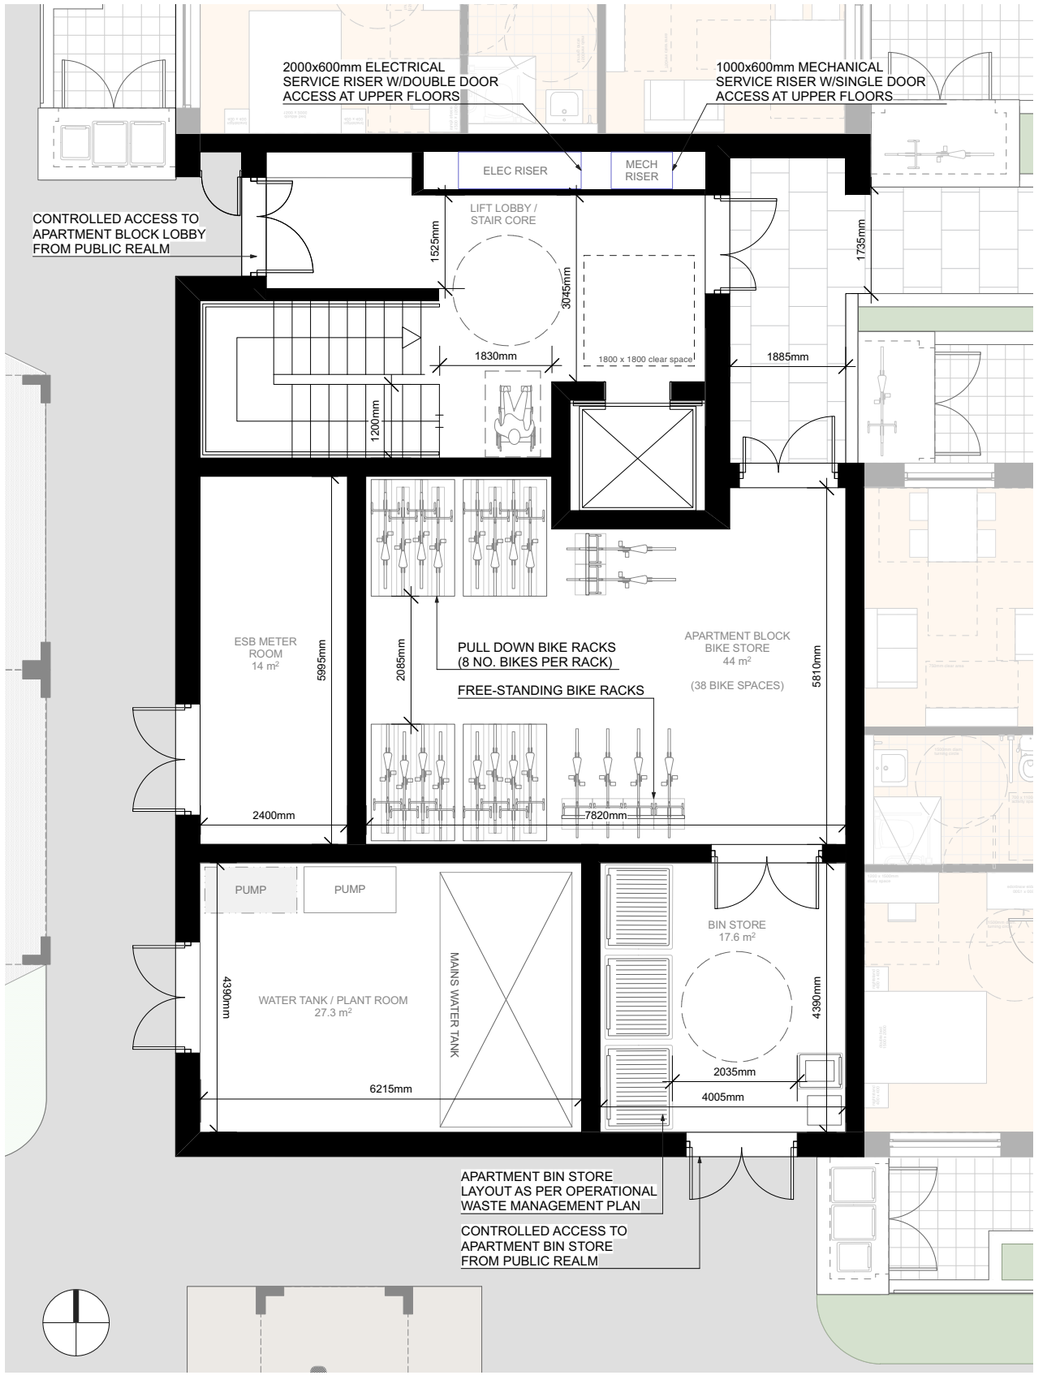

2 PA-030 **APARTMENT SERVICE CORE - GROUND FLOOR PLAN**

SCALE 1:100 (A3) / 1:50 (A1)

APARTMENT BLOCK MIX

UNIT TYPE A: 1-BED 2P-UNIT (53 sq.m)	17no.
UNIT TYPE B: 1-BED 2P-UNIT (59 sq.m)	16no.
UNIT TYPE C: 1-BED 2P-UNIT (66 sq.m)	4no.
UNIT TYPE D: 2-BED 3P-UNIT (80 sq.m)	1no.
UNIT TYPE E: 1-BED 2P-UNIT (55 sq.m)	4no.
UNIT TYPE F: 1-BED 2P-UNIT (55 sq.m)	4no.
UNIT TYPE G: 2-BED 3P-UNIT (73 sq.m)	4no.
COMMUNITY FACILITY (86 sq.m)	

TOTAL SITE AREA: 14887 sq.m / 1.4887 ha
TOTAL APARTMENT UNITS PROVIDED: 50no. UNITS
COMMUNAL OPEN SPACE: 337 sq.m
CAR PARKING SPACES PROVIDED: 28
BICYCLE SPACES PROVIDED: 95 (76 IN COMMUNAL BIKE STORES, 19 IN PRIVATE UNITS' EXT. STORES)

REVISIONS		STATUS		DRAWN	CHECKED

REVISIONS		STATUS		DRAWN	CHECKED
A	24/07/2026	FA	ISSUED FOR PART 8 PLANNING APPROVAL	CJ	PK

STATUS : PR - PRELIMINARY ISSUE; FI - FOR INFORMATION; FA - FOR APPROVAL; FP - FOR PRICING; FC - FOR CONSTRUCTION

PROJECT: PROPOSED RESIDENTIAL DEVELOPMENT, SPINE SITE, DARNDALE
DRAWING: PROPOSED PLANS - COMMUNITY FACILITY & APT. BLOCK SERVICE CORE
JOB NO: 2330 | CLIENT: RESPOND HOUSING ASSOCIATION
DATE: JUL' 2026 | SCALE: 1: 100 (A3) / 1:50 (A1)

PAUL KEOGH ARCHITECTS, CATHEDRAL COURT, NEW ST., DUBLIN 8.
TEL NO: 01 6791551 FAX NO: 01 6793476 E-MAIL: info@pka.ie

DRAWING NO.:2330 / PA / 030 / A

NOTIFY ARCHITECT OF ANY DISCREPANCIES - CHECK DIMENSIONS ON SITE - DO NOT SCALE. USE FIGURED DIMENSIONS ONLY - COPYRIGHT RESERVED - PAUL KEOGH ARCHITECTS ©

PKA PAUL KEOGH ARCHITECTS