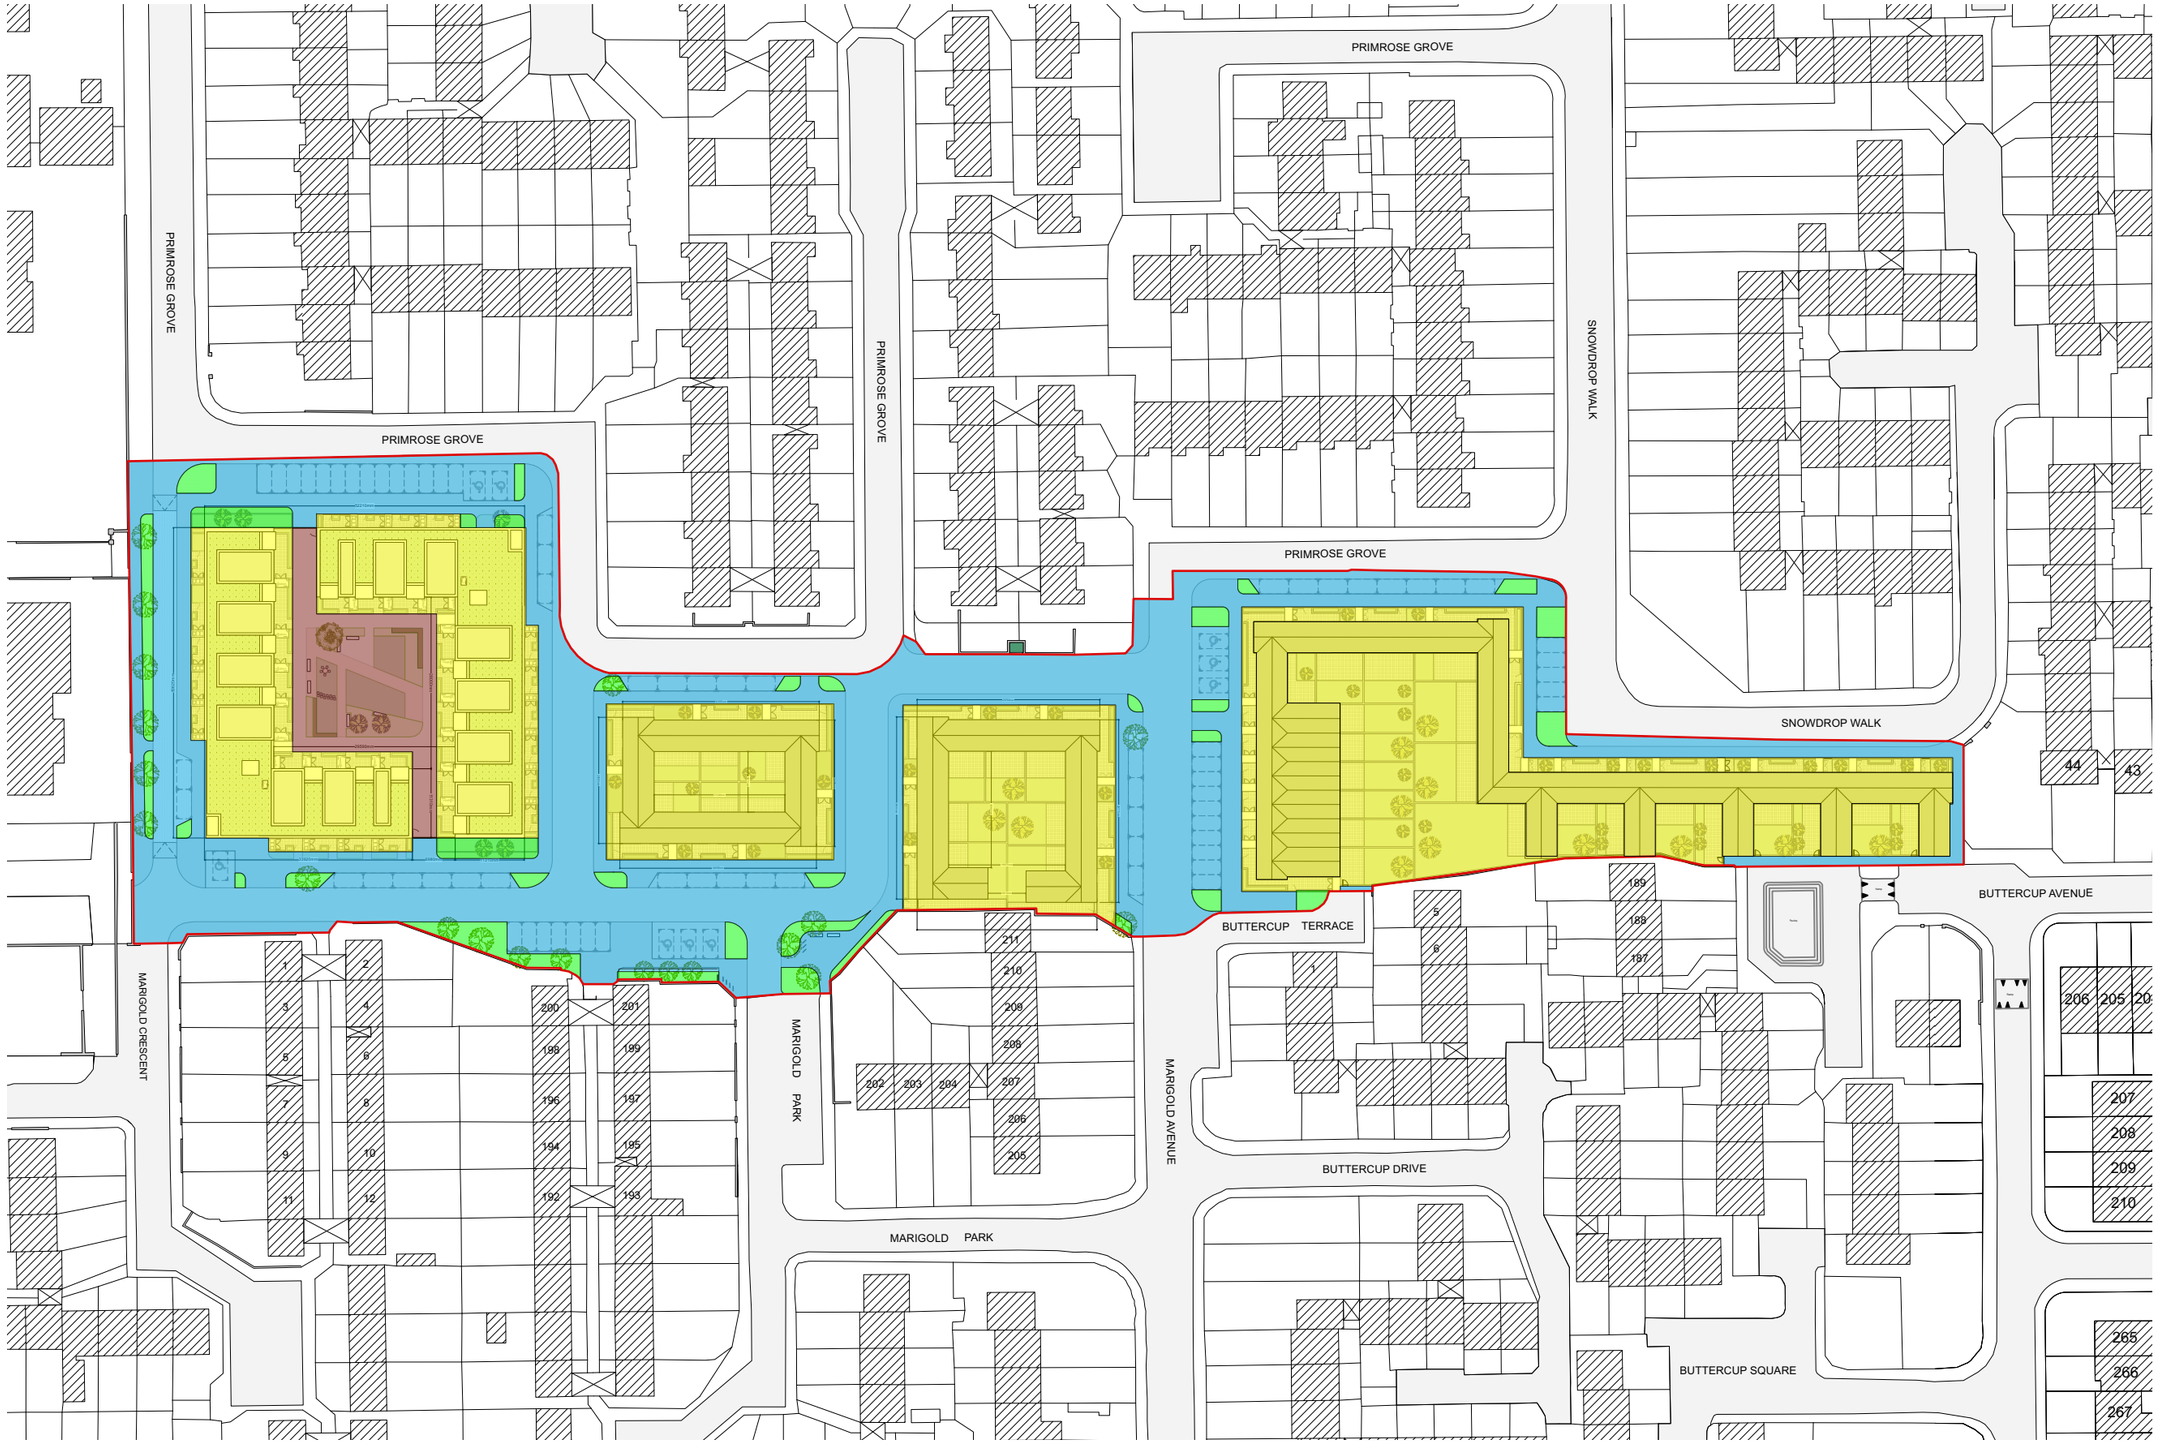

LEGEND	
SITE BOUNDARY	
NEW ROADS/PATHS TO BE TAKEN IN CHARGE	
GRASSED/PLANTED AREAS TO BE TAKEN IN CHARGE	
GATED COURTYARD TO BE MANAGED BY RESPOND	
PRIVATE AREAS NOT TO BE TAKEN IN CHARGE	

1 / PA-902

PROPOSED TAKING IN CHARGE MAP

SCALE 1:1000

REVISIONS		STATUS		DRAWN	CHECKED

REVISIONS		STATUS		DRAWN	CHECKED
A	24/07/2026	FA	ISSUED FOR PART 8 PLANNING APPROVAL	CJ	PK

STATUS : PR - PRELIMINARY ISSUE; FI - FOR INFORMATION; FA - FOR APPROVAL; FP - FOR PRICING; FC - FOR CONSTRUCTION

PROJECT: PROPOSED RESIDENTIAL DEVELOPMENT, SPINE SITE, DARNDALE

DRAWING: PROPOSED TAKING IN CHARGE MAP

JOB NO: 2330 | CLIENT: RESPOND HOUSING ASSOCIATION

DATE: JUL' 2026 | SCALE: 1:1000 (A3) / 1:500 (A1)

PAUL KEOGH ARCHITECTS, CATHEDRAL COURT, NEW ST., DUBLIN 8.
TEL NO: 01 6791551 FAX NO: 01 6793476 E-MAIL: info@pka.ie

DRAWING NO.:2330 / PA / 902 / A

NOTIFY ARCHITECT OF ANY DISCREPANCIES - CHECK DIMENSIONS ON SITE - DO NOT SCALE. USE FIGURED DIMENSIONS ONLY - COPYRIGHT RESERVED - PAUL KEOGH ARCHITECTS ©