ST. JOSEPH'S BNS - TERENURE ROAD EAST - GENERAL ARRANGEMENT

EXISTING LAYOUT

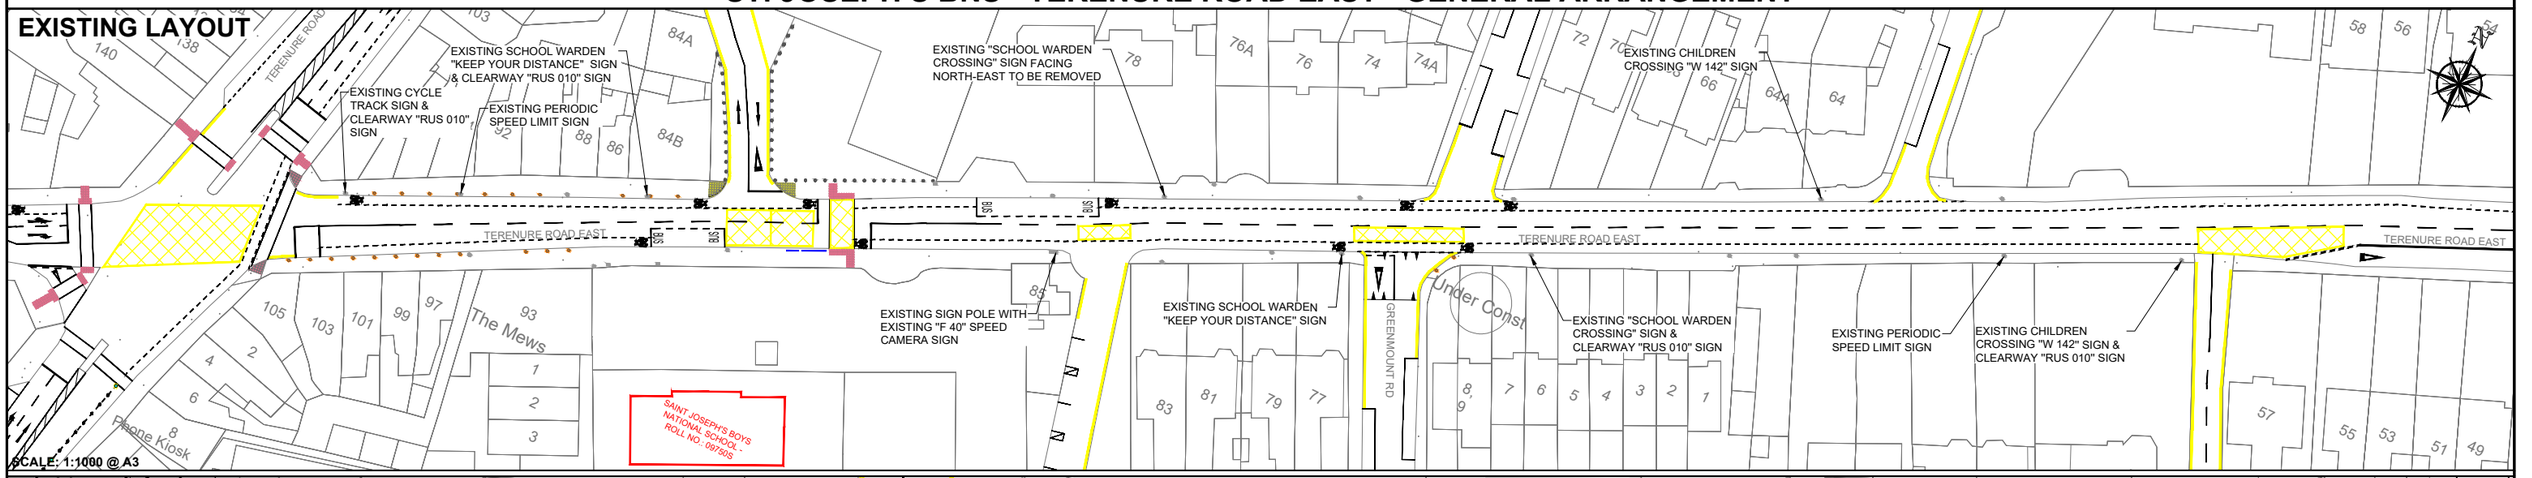

PROPOSED LAYOUT

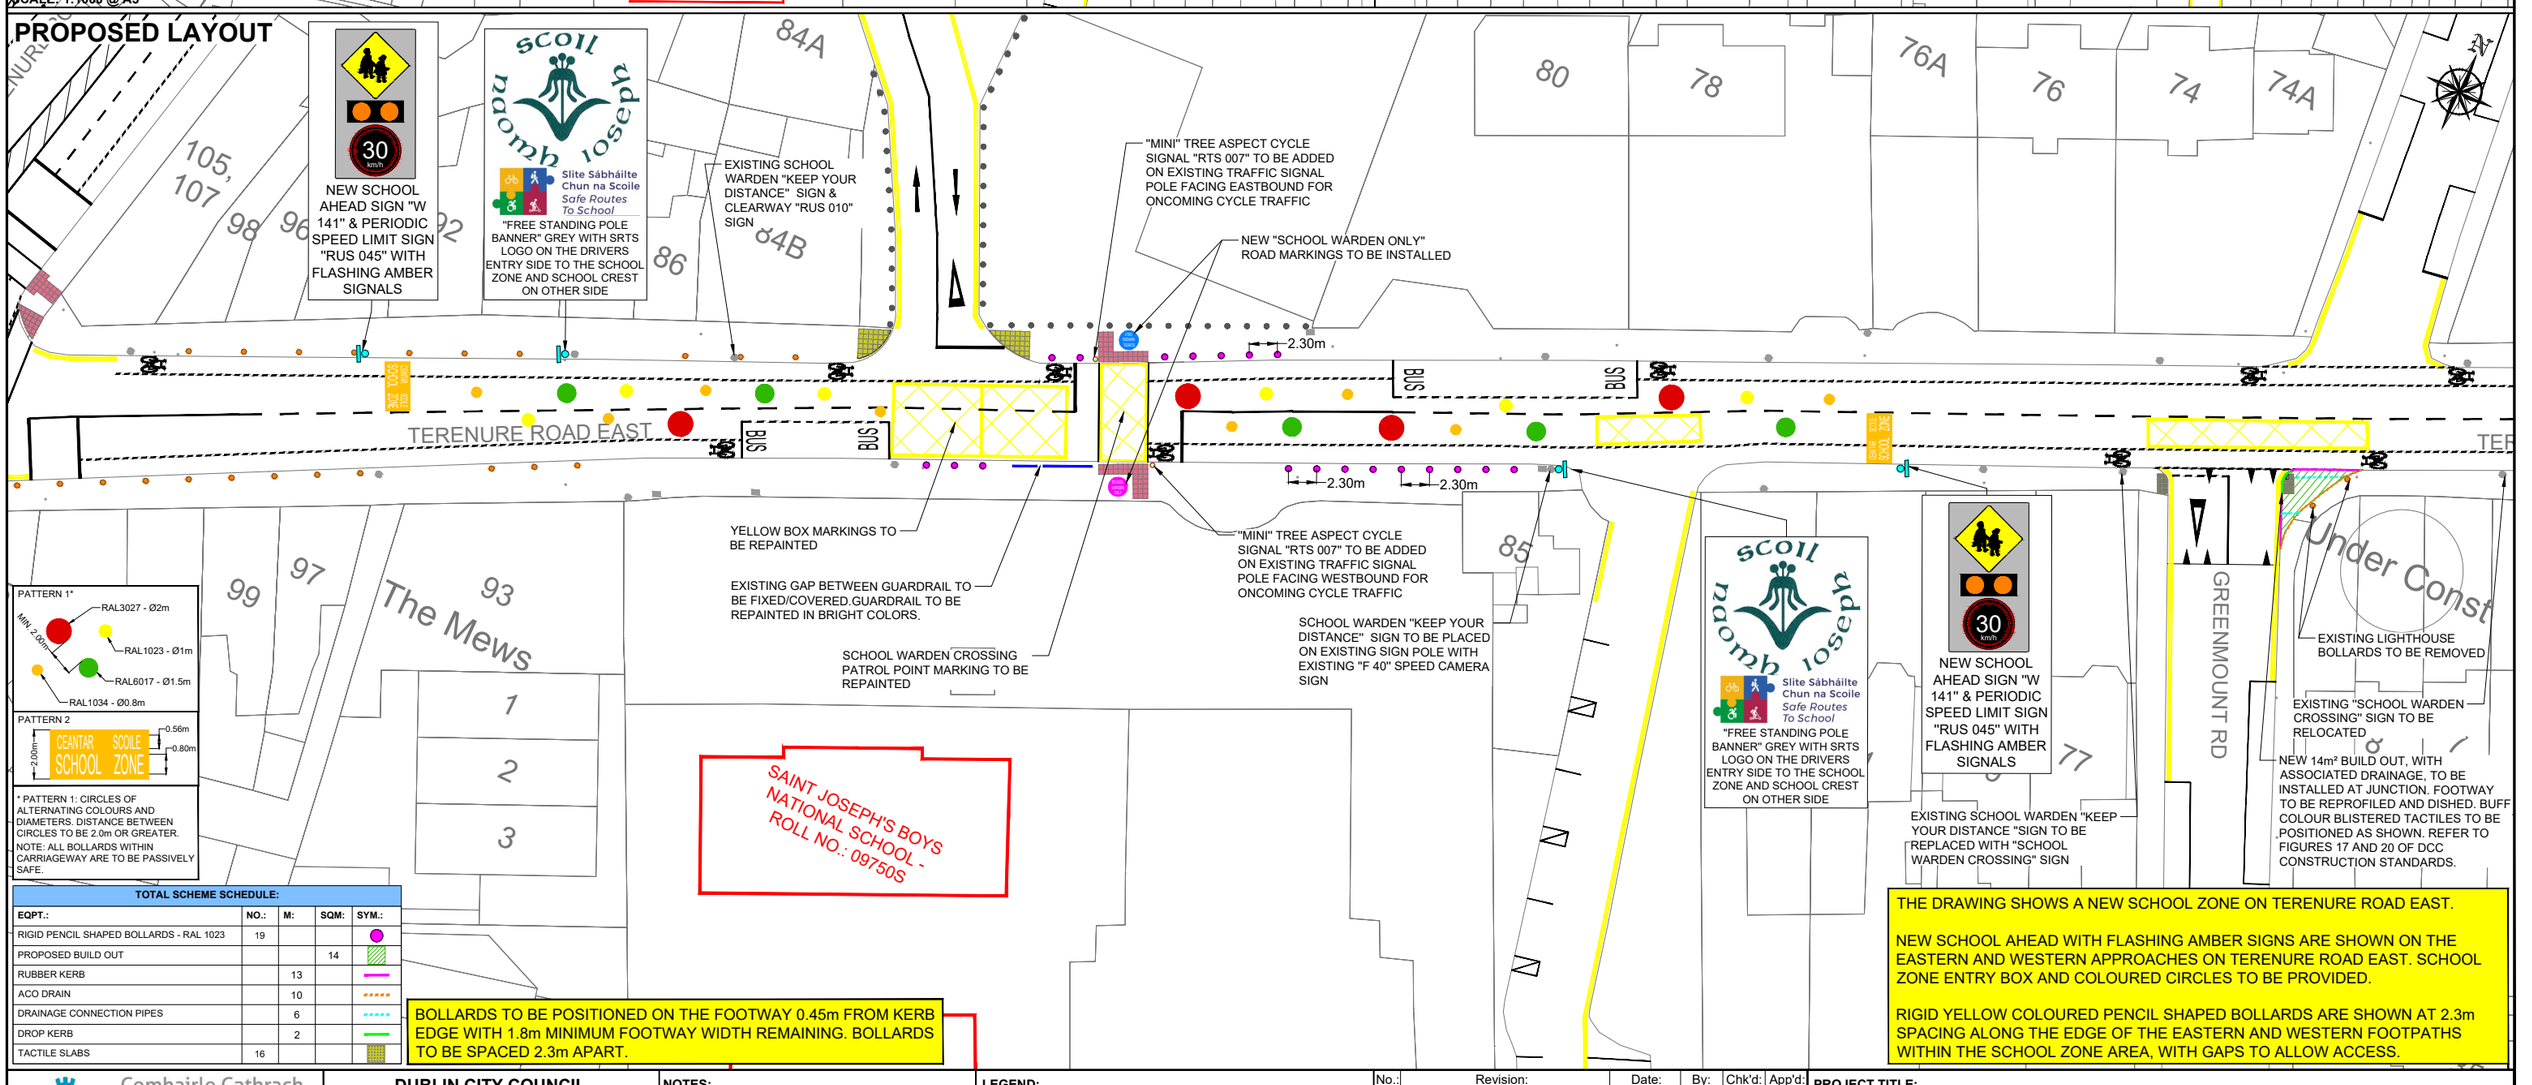

PATTERN 1*

PATTERN 2

* PATTERN 1: CIRCLES OF ALTERNATING COLOURS AND DIAMETERS. DISTANCE BETWEEN CIRCLES TO BE 2.0m OR GREATER.

NOTE: ALL BOLLARDS WITHIN CARRIAGEWAY ARE TO BE PASSIVELY SAFE.

TOTAL SCHEME SCHEDULE:

EQPT.:	NO.:	M:	SQM:	SYM.:
RIGID PENCIL SHAPED BOLLARDS - RAL 1023	19			
PROPOSED BUILD OUT			14	
RUBBER KERB		13		
ACO DRAIN		10		
DRAINAGE CONNECTION PIPES		6		
DROP KERB		2		
TACTILE SLABS	16			

BOLLARDS TO BE POSITIONED ON THE FOOTWAY 0.45m FROM KERB EDGE WITH 1.8m MINIMUM FOOTWAY WIDTH REMAINING. BOLLARDS TO BE SPACED 2.3m APART.

THE DRAWING SHOWS A NEW SCHOOL ZONE ON TERENURE ROAD EAST.

NEW SCHOOL AHEAD WITH FLASHING AMBER SIGNS ARE SHOWN ON THE EASTERN AND WESTERN APPROACHES ON TERENURE ROAD EAST. SCHOOL ZONE ENTRY BOX AND COLOURED CIRCLES TO BE PROVIDED.

RIGID YELLOW COLOURED PENCIL SHAPED BOLLARDS ARE SHOWN AT 2.3m SPACING ALONG THE EDGE OF THE EASTERN AND WESTERN FOOTPATHS WITHIN THE SCHOOL ZONE AREA, WITH GAPS TO ALLOW ACCESS.

Comhairle Cathrach Bhaile Átha Cliath
Dublin City Council

Údarás Náisiúnta Iompair
National Transport Authority

DUBLIN CITY COUNCIL

Comhairle Chathair Bhaile Aithe Cliath

ENVIRONMENT & TRANSPORT DEPT.

CIVIC OFFICES

WOOD QUAY, DUBLIN 8

BRENDAN O'BRIEN
ACTING EXECUTIVE MANAGER TRAFFIC

NOTES:

1) All existing road markings and features shown in grey are to be retained, unless otherwise stated.
2) Design is based on available ordinance survey mapping. Existing features, such as build-outs, traffic islands, road markings etc., were estimated by the designers by use of aerial photography data.
3) All accesses to be kept unobstructed.
4) Review of existing services location & depth has not been undertaken.

© Ordnance Survey Ireland.
© Ordnance Survey Ireland. All rights reserved.
License number 2024/25/CCMA/Dublin City Council

DRAFT

LEGEND:

- NEW SIGN POLE WITH SIGN
- EXISTING LIGHTING COLUMN OR SIGN POLE
- EXISTING ALDI BOLLARDS
- EXISTING LIGHTHOUSE BOLLARDS
- SCHOOL BUILDING OUTLINE
- EXISTING GUARDRAIL
- EXISTING ROAD MARKINGS

No.:	Revision:	Date:	By:	Chk'd:	App'd:
1.	Revised as per NTA Comments	05/06/2025	MBJ	CF	CF
2.	Added periodic speed limit sign	25/06/2025	MBJ	CF	CF

STAGE:	Date:	App'd:
PRELIMINARY	11/02/2024	PR
APPROVAL		
TENDER		
CONSTRUCTION		

PROJECT TITLE:

DCC SAFE ROUTES TO SCHOOL

DRAWING TITLE:

ST. JOSEPH'S BNS - TERENURE ROAD EAST - GENERAL ARRANGEMENT

DESIGNED:	MBJ	CAD FILE:	M:\General\Sustainable Transport Unit\STMG PROJECTS\DCC21 XXXX\DCC 21 0034 Schools\School Zones\Current Schools\Southside\St. Joseph's BNS, Terenure\2. Design\DWG Drawings\Outgoing Drawings		
DRAWN:	MBJ	JOB NO.:	DCC 21 0034	SHEET:	1 OF 1
CHECKED:	CF	SCALE:	1:500 @ A3	Dwg No.:	DCC-210034-SRTS-SJBNS-02
APPROVED:	PR	DATE:	11/02/2024		REV: 2