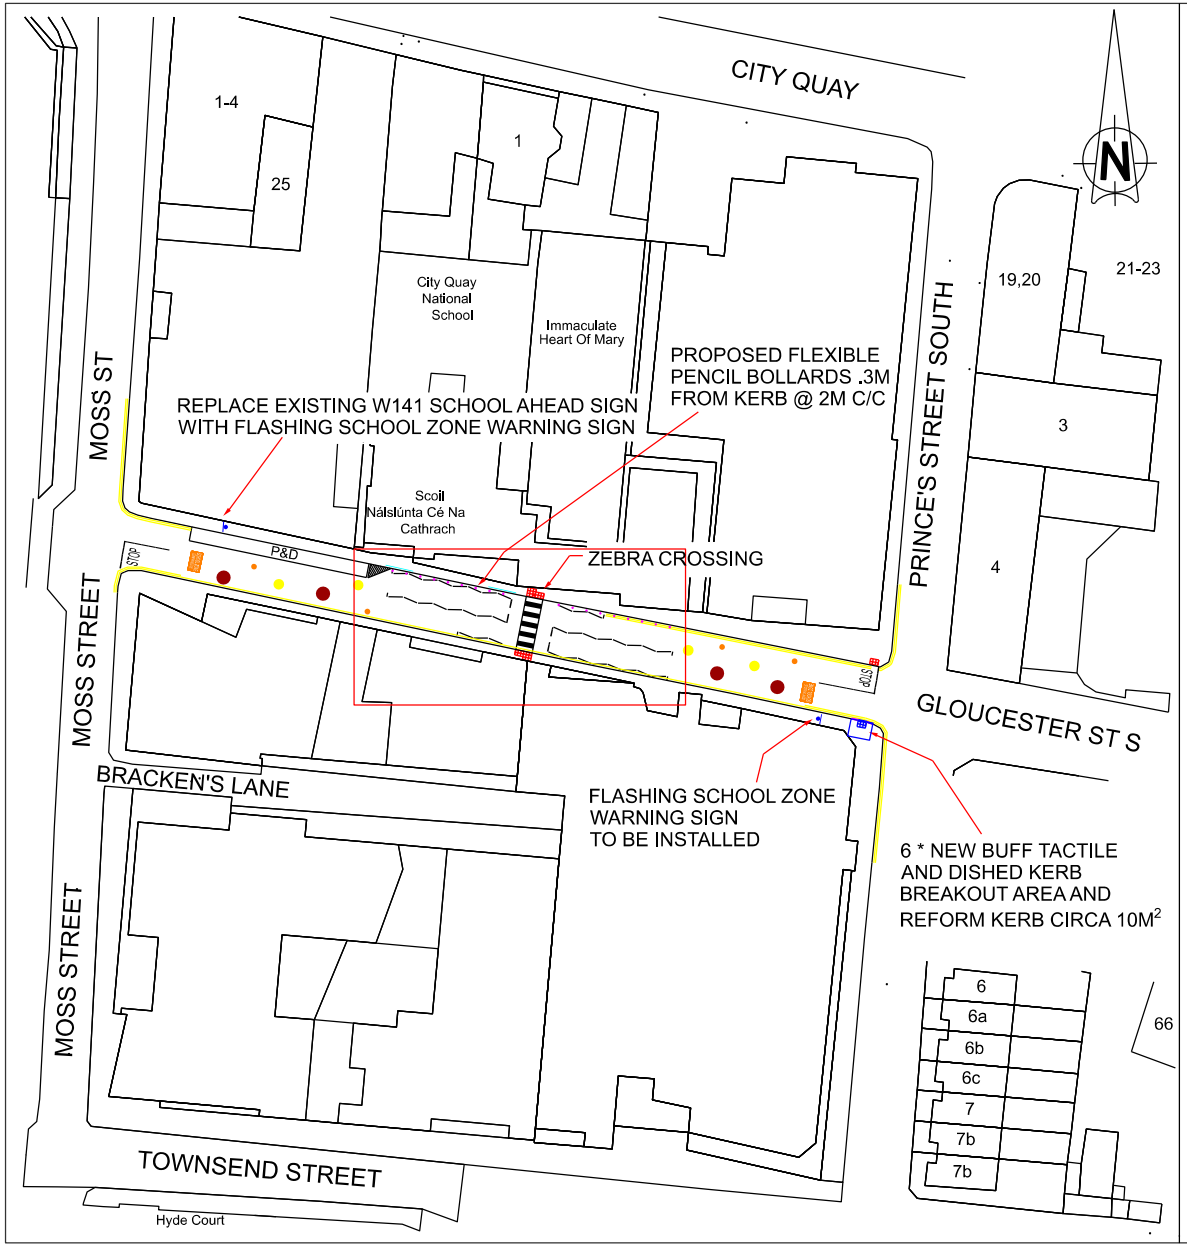


## LEGEND

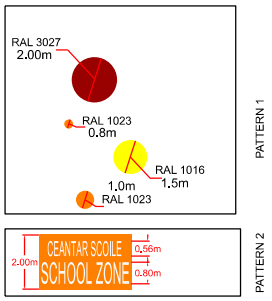


- PROPOSED FLEXIBLE PENCIL BOLLARD (RAL 1023 YELLOW)
- NEW BUFF TACTILE PAVING
- NEW DISHED KERB
- FLASHING SCHOOL ZONE WARNING SIGNS
- EXISTING PEDESTRIAN BARRIERS
- EXISTING BUFF TACTILE PAVING
- SLOPED KERBLINE

NOTE: ALL BOLLARDS WITHIN CARRAIGEWAY ARE TO BE PASSIVELY SAFE

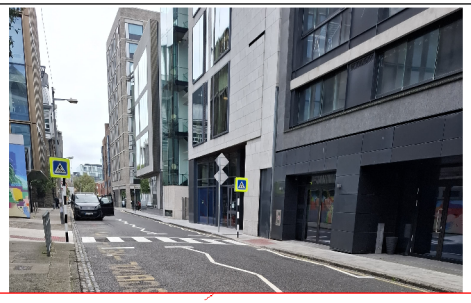

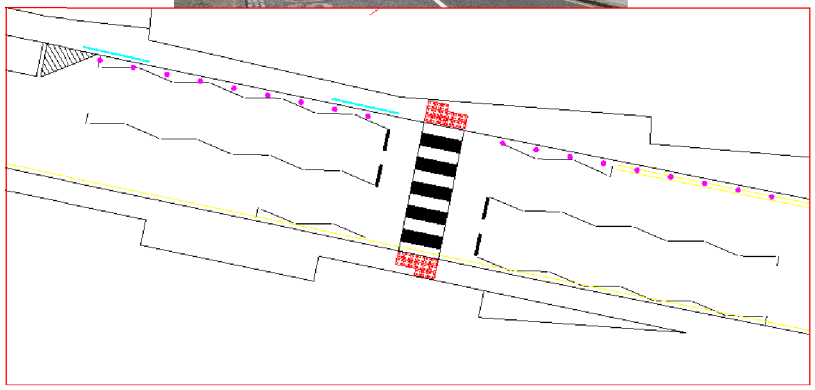

Comhairle Cathrach Bhaile Átha Cliath
Dublin City Council

DUBLIN CITY COUNCIL
Comhairle Chathair Bhaile Atha Cliath
TRANSPORTATION & PUBLIC REALM DEPT
CIVIC OFFICES
WOOD QUAY, DUBLIN 8,

BRENDAN O BRIEN
EXECUTIVE MANAGER TRAFFIC

**NOTES:**

1) Design is based on available ordnance survey mapping. Existing features, such as build-outs, traffic islands, road markings etc., were estimated by the designers by use of aerial photography data.
2) All accesses to be kept unobstructed.
3) Review of existing services location & depth has not been undertaken.

DRAFT

© Ordnance Survey Ireland.
© Ordnance Survey Ireland. All rights reserved.
License number 2025/35/CCMA/Dublin City Council

**QUANTITIES FOR NEW MATERIALS**

| | |
|---|---|
| FLEXIBLE PENCIL BOLLARDS (RAL 1023) | QTY18 |
| FLASHING SCHOOL ZONE WARNING SIGNS | QTY 2 |
| RAL 3027 2METER DIAMETER ROAD MARKING | QTY 4 |
| RAL 1016 1.5METER DIAMETER ROAD MARKING | QTY 4 |
| RAL 1023 1METER DIAMETER ROAD MARKING | QTY 4 |
| SCHOOL ZONE ROAD MARKING - PATTERN 2 | QTY 2 |
| BUFF TACTILE PAVING | QTY 6 |
| NEW DISHED KERB | QTY 3.5M |
| NEW REFORMED FOOTPATH | QTY 10M² |

| No. | Revision | Date | By | Ch'd | App'd |
|---|---|---|---|---|---|
| | Stage | | Date | | App'd |
| PRELIMINARY | | | | | |
| APPROVAL | | | | | |
| TENDER | | | | | |
| CONSTRUCTION | | | | | |

Project Title: SCHOOL ZONE - CITY QUAY NATIONAL SCHOOL

Drawing Title: LOCATION - GLOUCESTER STREET SOUTH

| | | | |
|---|---|---|---|
| Designed: | AD | CAD File: | Sheet |
| Drawn: | AD | Job No: | |
| Checked: | CA | Scale: NTS | Drawing No: DCC-210034-SRTS-CONS-01-R0.1 Rev: 1 |
| Approved: | CA | Date: 31/07/2026 | |