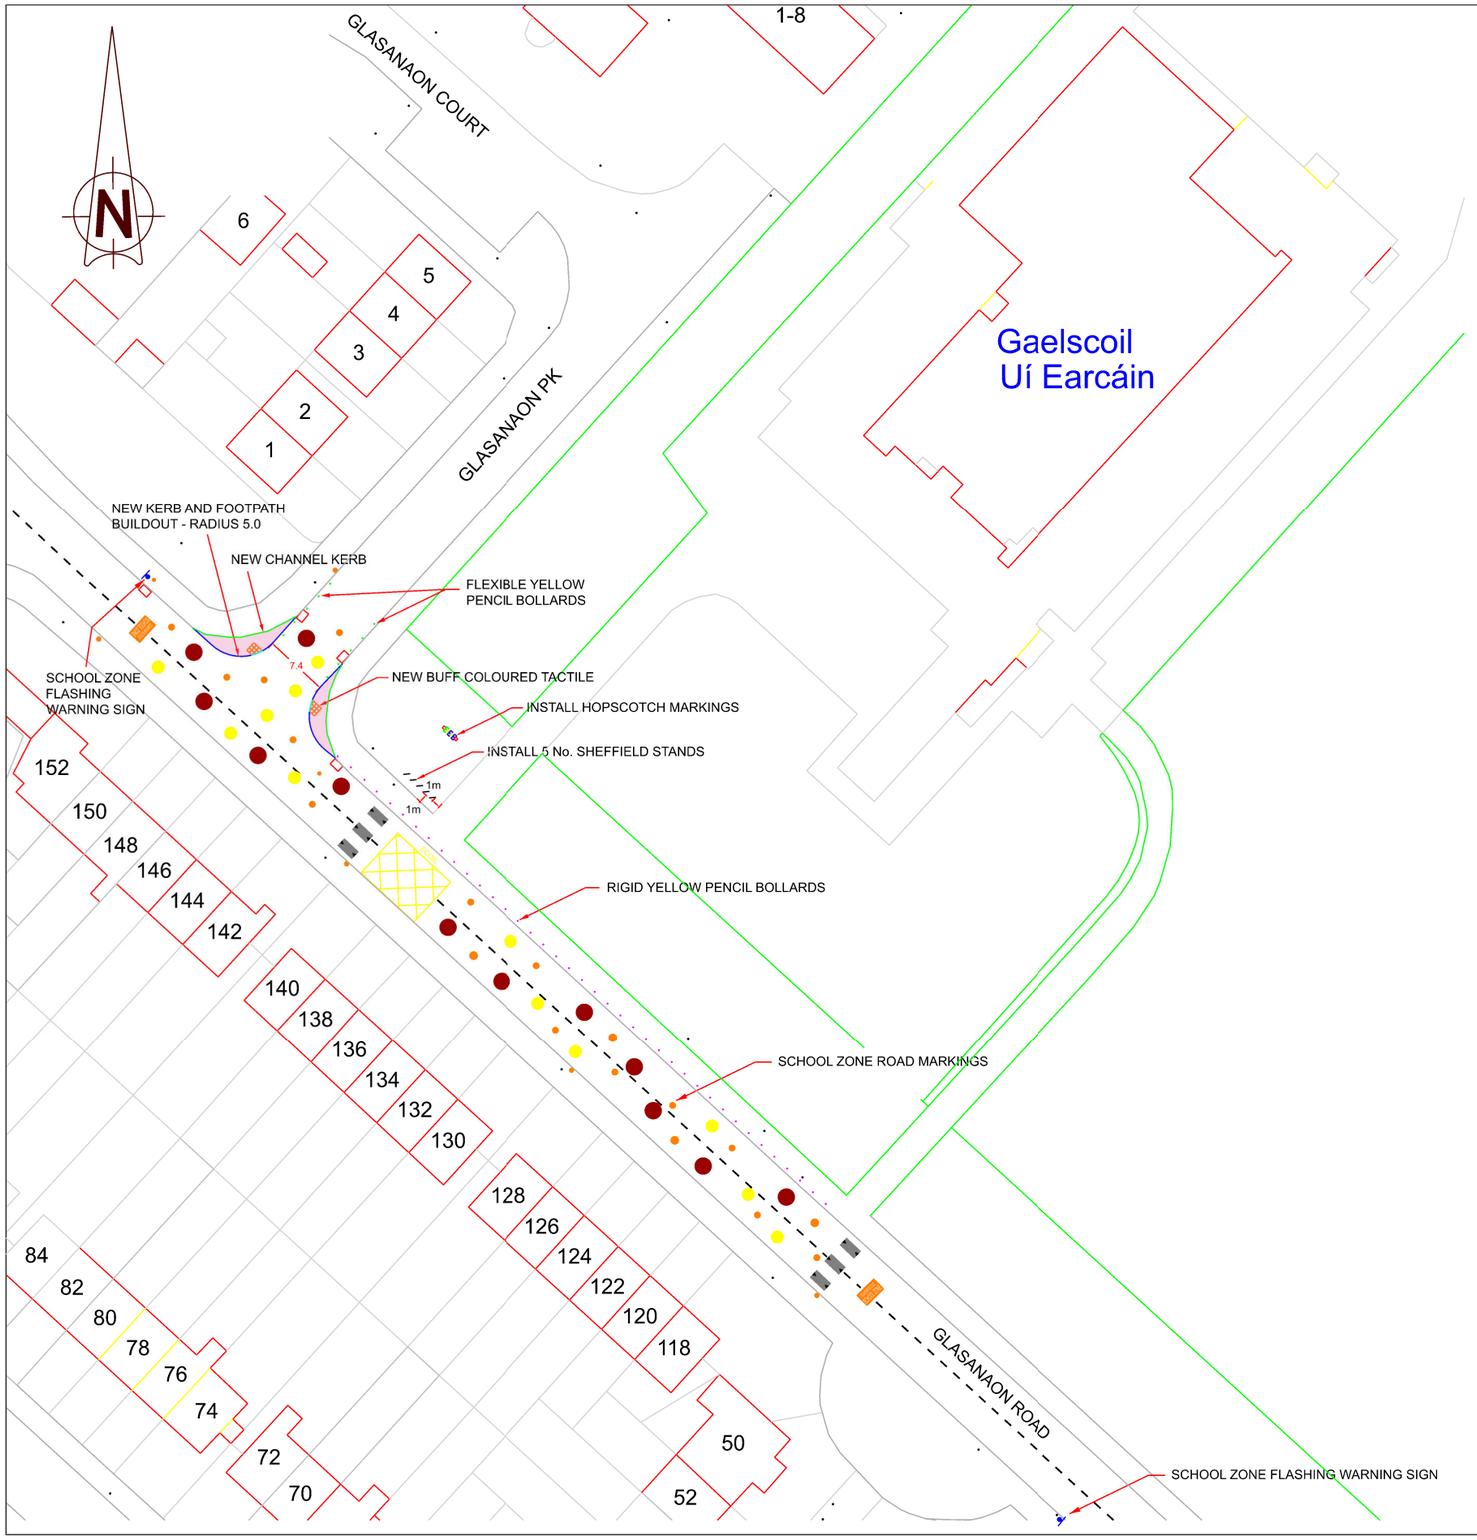

LEGEND

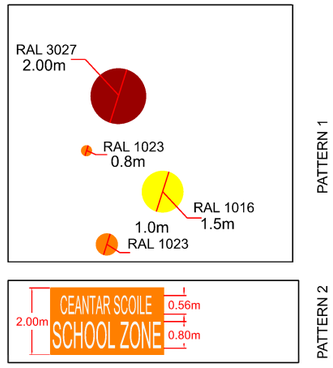

- PROPOSED RIGID PENCIL-SHAPED BOLLARD (RAL 1023 YELLOW)
- PROPOSED FLEXIBLE PENCIL-SHAPED BOLLARD (RAL 1023 YELLOW)
- EXISTING LIGHTING COLUMN
- EXISITNG MANHOLE
- EXISTING TRAFFIC SIGN
- EXISTING BIKE STAND
- EXISTING TREE
- PROPOSED SHEFFIELD STAND - 5 No.
- NEW BUFF TACTILE PAVING
- NEW 125mm HIGH KERB
- NEW DISHED KERB
- NEW CONCRETE FOOTPATH - 40M²
- FLASHING SCHOOL ZONE WARNING SIGNS
- CONCRETE DRAINAGE CHANNEL

NOTE: ALL BOLLARDS WITHIN CARRAIGEWAY ARE TO BE PASSIVELY SAFE

RIGID PENCIL BOLLARDS (RAL 1023)	39
FLEXIBLE PENCIL BOLLARDS (RAL 1023)	10

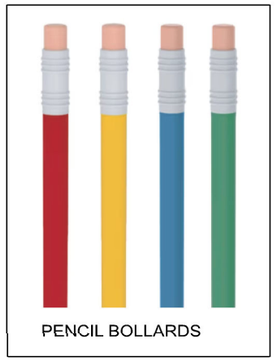

PENCIL BOLLARDS

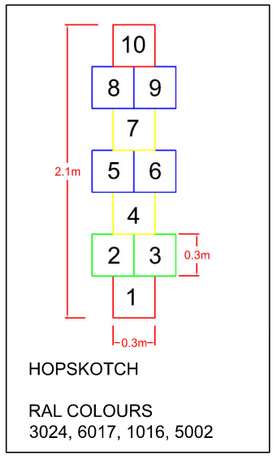

HOPSKOTCH

RAL COLOURS
3024, 6017, 1016, 5002

Comhairle Cathrach Bhaile Átha Cliath
Dublin City Council

DUBLIN CITY COUNCIL

Comhairle Chathair Bhaile Atha Cliath
ENVIRONMENT & TRANSPORTATION DEPT
CIVIC OFFICES
WOOD QUAY., DUBLIN 8.

BRENDAN O BRIEN
ACTING EXECUTIVE MANAGER TRAFFIC

NOTES
1. © Ordnance Survey Ireland.
© Ordnance Survey Ireland. All rights reserved.
License number 2017/23/CCMA/DublinCityCouncil

SHADE INDEX

Údarás Náisiúnta Iompair
National Transport Authority

No.	Revision	Date	By	Chk'd	App'd
	Stage		Date		App'd
	PRELIMINARY				
	APPROVAL				
	TENDER				
	CONSTRUCTION				

Project Title
SCHOOL ZONE - GAELSCOIL UÍ EARCAIN

Drawing Title
LOCATION - GLASANAON RD

Designed:	CAD File:	Sheet	
Drawn: CA	Job No: 21 0034		
Checked:	Scale: NTS	Drawing No: DCC21 0034_EARCAIN	Rev: 2
Approved:	Date: 24/07/2025		