Stage 1

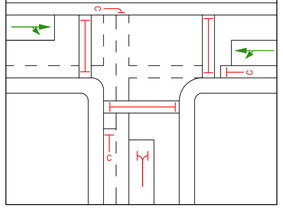

Stage 2

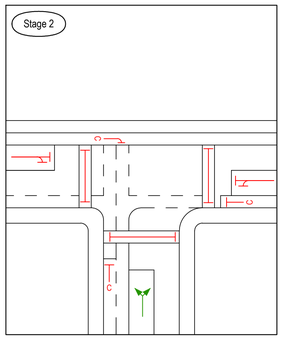

Stage 4

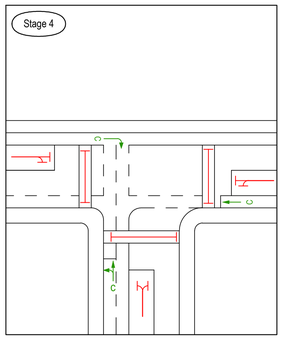

Stage 3

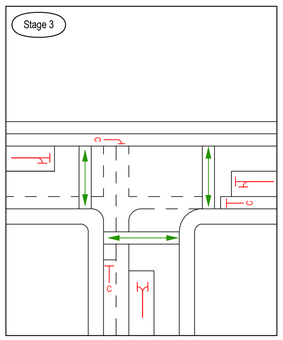

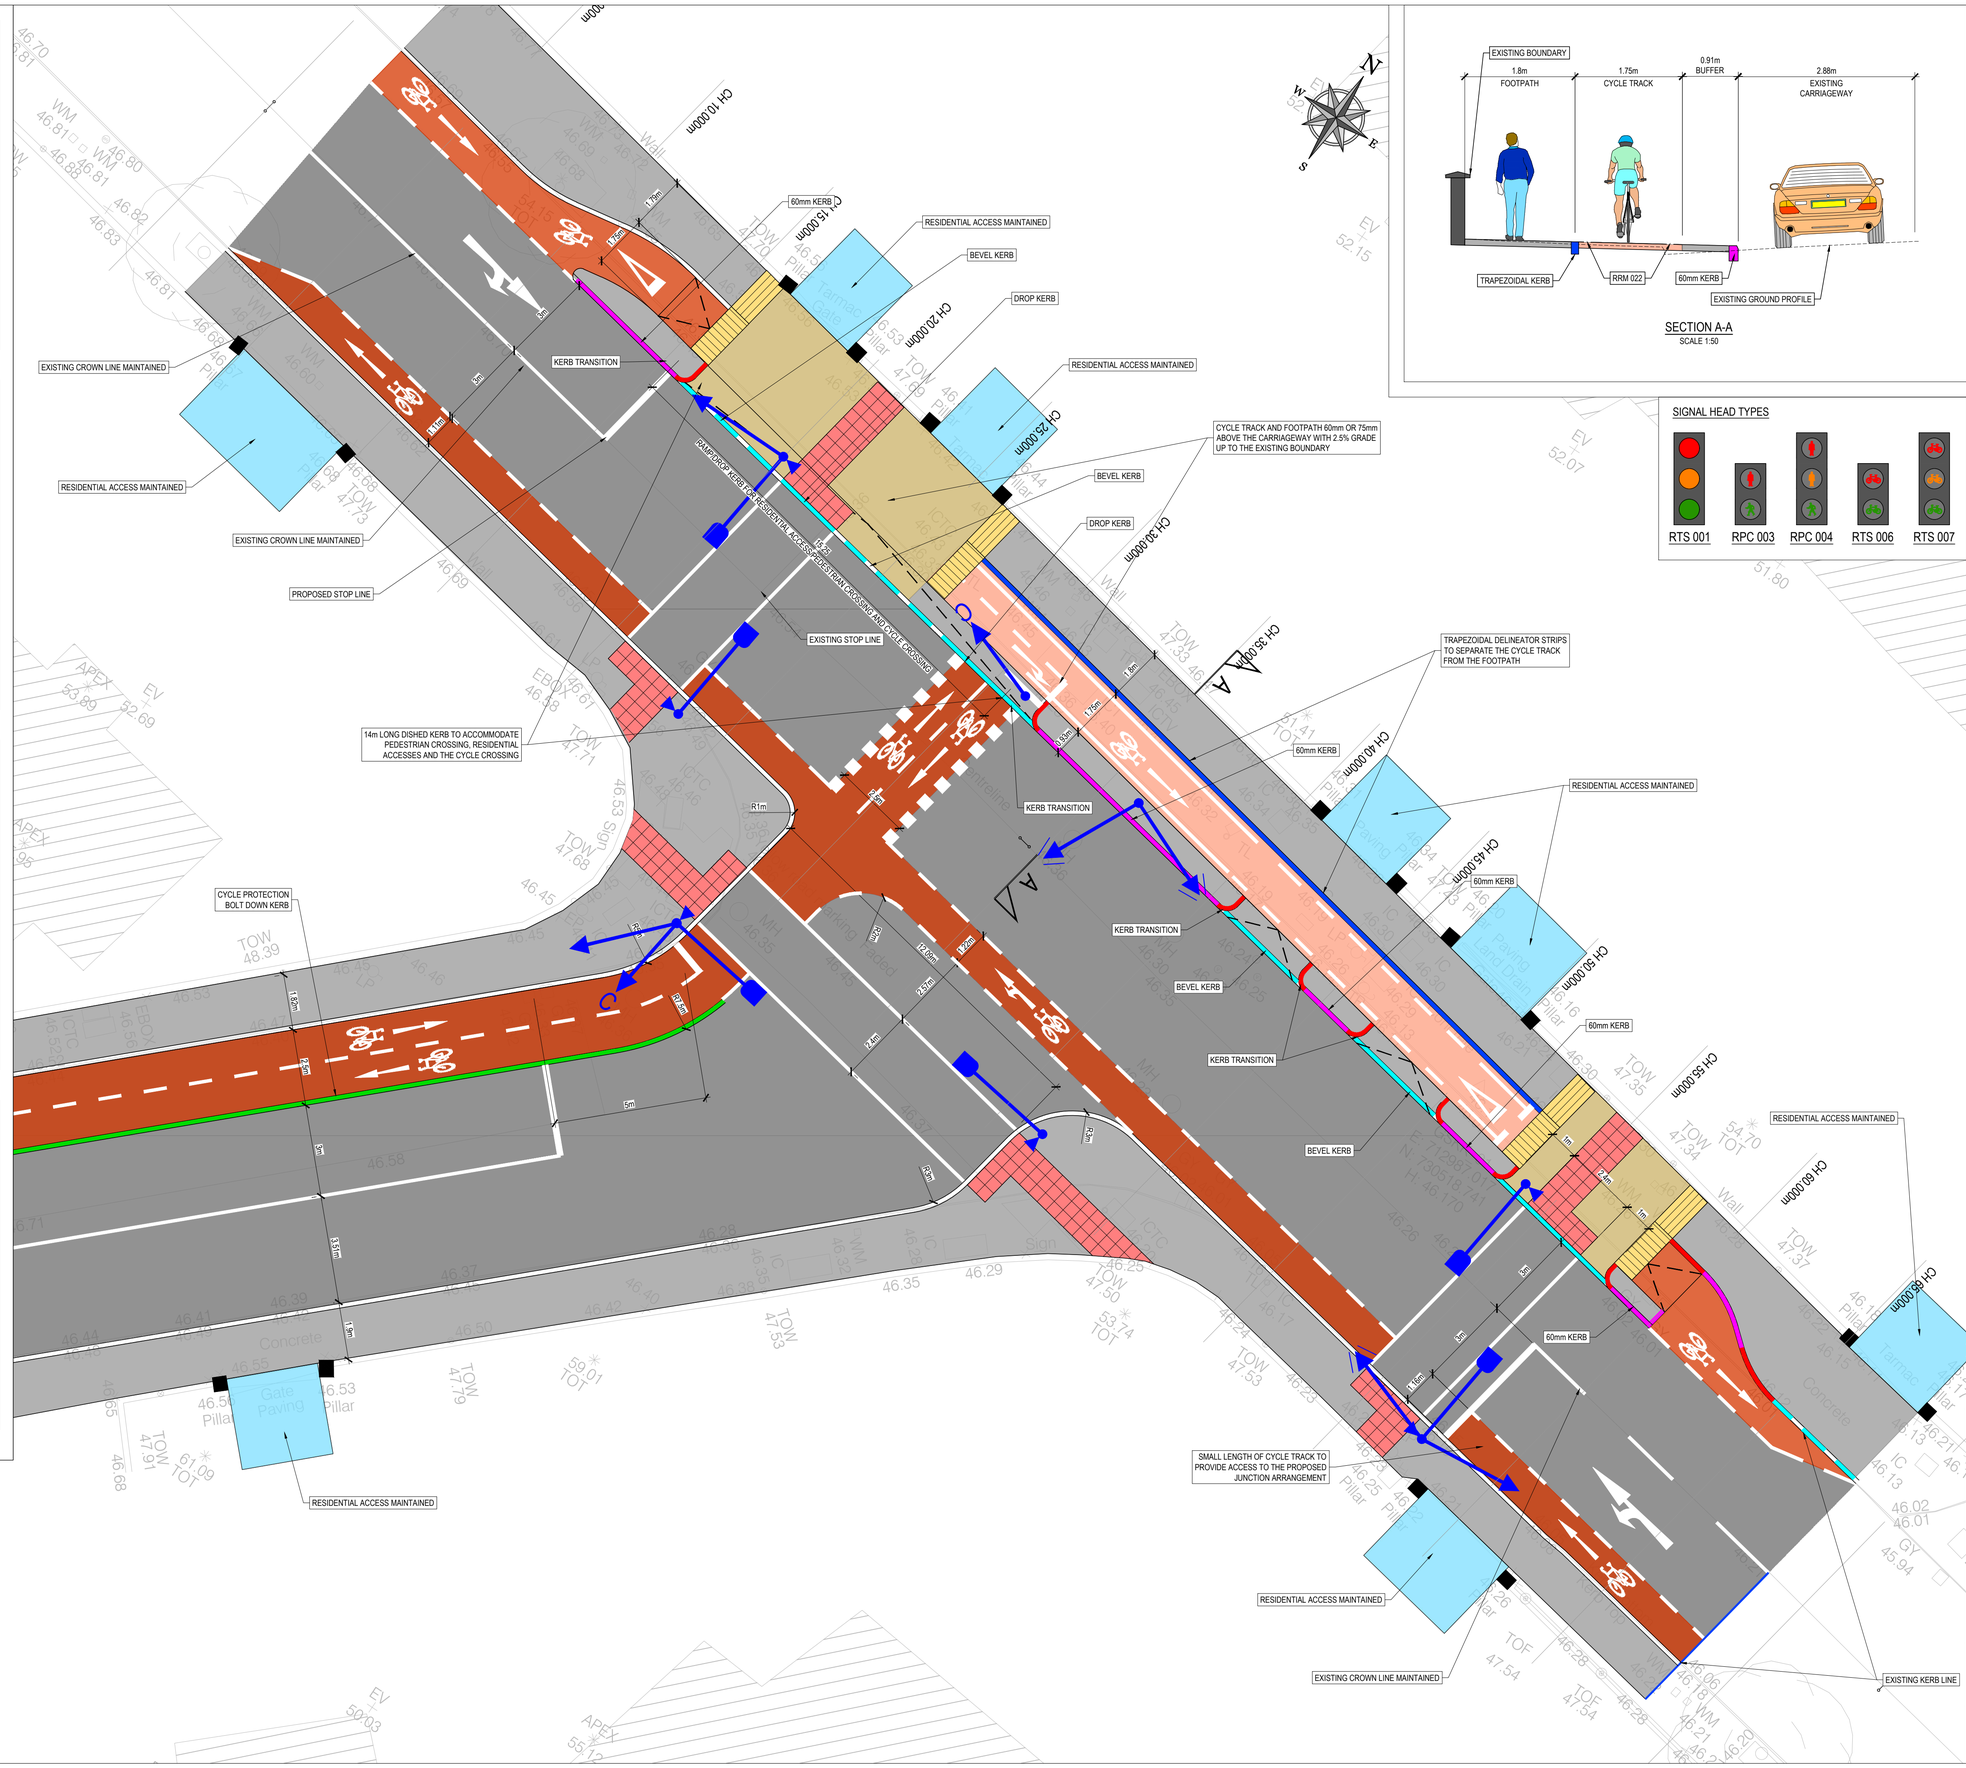

SIGNAL HEAD TYPES

LEGEND

- ROAD
- FOOTPATH
- SHARED FOOTPATH & CYCLE TRACK
- OFF-ROAD CYCLE TRACK
- ON-ROAD CYCLE LANE
- RESIDENTIAL ACCESS TO BE RETAINED
- TRAPEZOIDAL DELINEATOR STRIP
- TRANSITION KERB
- IN-SITU DROPPED KERB (PEDESTRIAN CROSSING)
- IN-SITU DROPPED KERB (PRIVATE ACCESS)
- 60mm KERB
- CYCLE PROTECTION BOLT DOWN KERB
- RED TACTILE PAVING
- CORDUROY TACTILE PAVING
- CYCLE RAMP

ON ORIGINAL

0 5 10 20 30 40 50mm

© COPYRIGHT OF THIS DRAWING IS RESERVED BY DBFL CONSULTING ENGINEERS. NO PART SHALL BE REPRODUCED OR TRANSMITTED WITHOUT THEIR WRITTEN PERMISSION.

NO CHANGES OF WHATSOEVER NATURE ARE TO BE MADE TO ANY DETAILS SET OUT OR CONTAINED IN ANY DBFL SPECIFICATIONS OR DRAWINGS UNLESS THE EXPRESS CONSENT HAS BEEN OBTAINED IN ADVANCE, IN WRITING, FROM DBFL

NOTES:

1. ALL WORKS TO BE CONSTRUCTED IN ACCORDANCE WITH THE TII SPECIFICATION FOR ROAD WORKS UNLESS OVERRIDDEN BY LOCAL OVERSEEING AUTHORITY'S STANDARDS.
2. ALL ROAD MARKINGS & SIGNS SHALL COMPLY FULLY WITH THE TRAFFIC SIGNS MANUAL PUBLISHED BY THE DEPARTMENT OF TRANSPORT.
3. SIGNS & MARKINGS: CONTRACTOR TO CONFIRM PRECISE SETTING OUT WITH EMPLOYERS REPRESENTATIVE PRIOR TO COMPLETION.
4. ALL TRAFFIC MANAGEMENT TO COMPLY FULLY WITH THE PROVISIONS OF CHAPTER 8 OF THE TRAFFIC SIGNS MANUAL
5. ALL CO-ORDINATES ARE TO IRISH TRANSVERSE MERCATOR.
6. ALL LEVELS ARE TO ORDNANCE DATUM AND ARE IN METRES
7. ALL PEDESTRIAN, CYCLE AND VEHICULAR ROUTES MUST BE RETAINED IN ACCORDANCE WITH APPROVED TRAFFIC MANAGEMENT PLAN.

DRAFT

DBFL CONSULTING ENGINEERS LTD, ORMOND HOUSE, UPPER ORMOND QUAY, DUBLIN 7

rev	date	description	by	chkd.
0	dd-mm-yy	revision description	xxx	yyy

STATUS CODES

purpose	acceptance
P3 - PLANNING PERMISSION	S - ISSUED

DBFL CONSULTING ENGINEERS

T: + 353 1 400 4000 | E: info@dbfl.ie | W: www.dbfl.ie

DUBLIN | CORK | GALWAY | WATERFORD

project ref.

WELLINGTON LANE WALKING AND CYCLING SCHEME

drawing title

WHITEHALL ROAD - KIMMAGE ROAD JUNCTION OPTION 05

client

SOUTH DUBLIN COUNTY COUNCIL

designed by	author	scale	sheet size
JH	OWF	1:100	A1

drawing no.	revision
180201-180201-9135	0