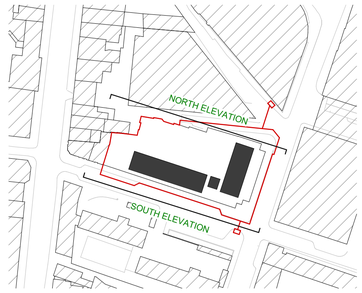

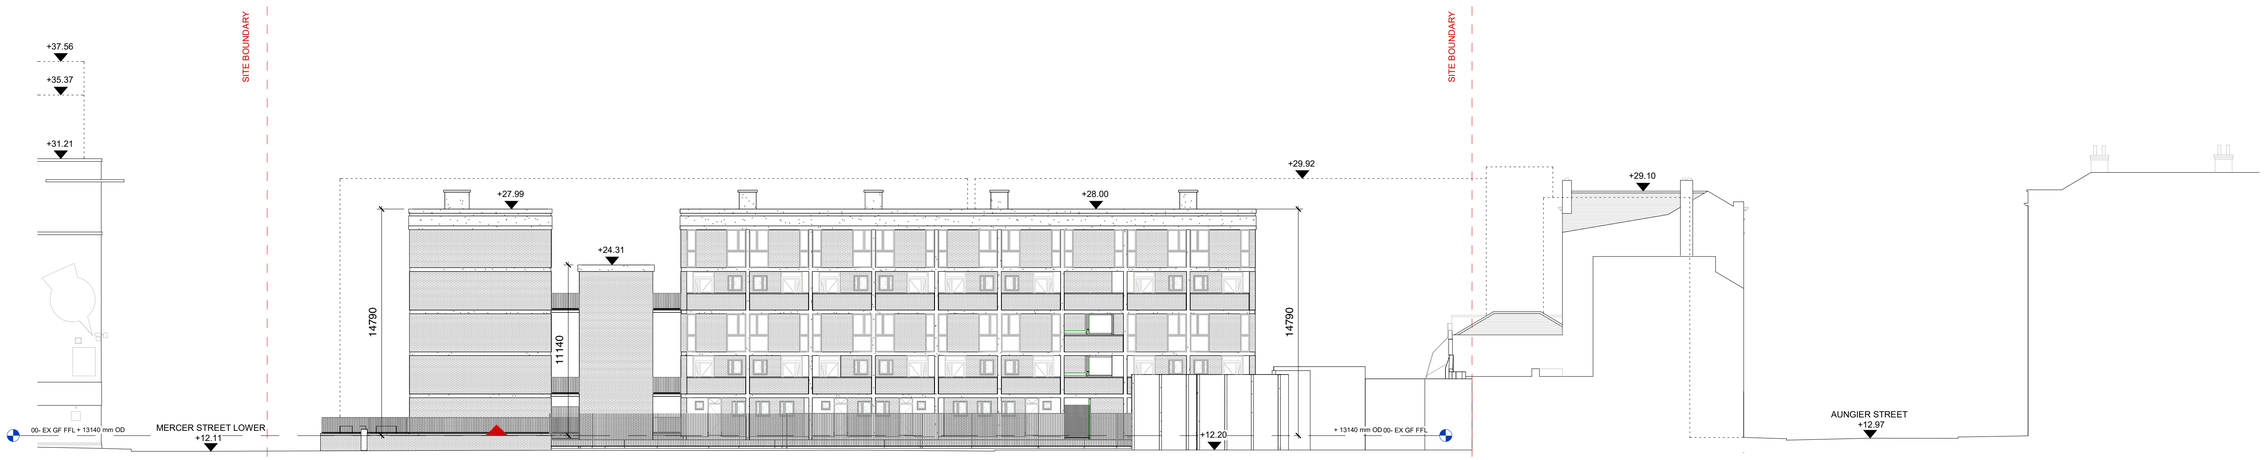

EXISTING ELEVATION - NORTH
1 : 200

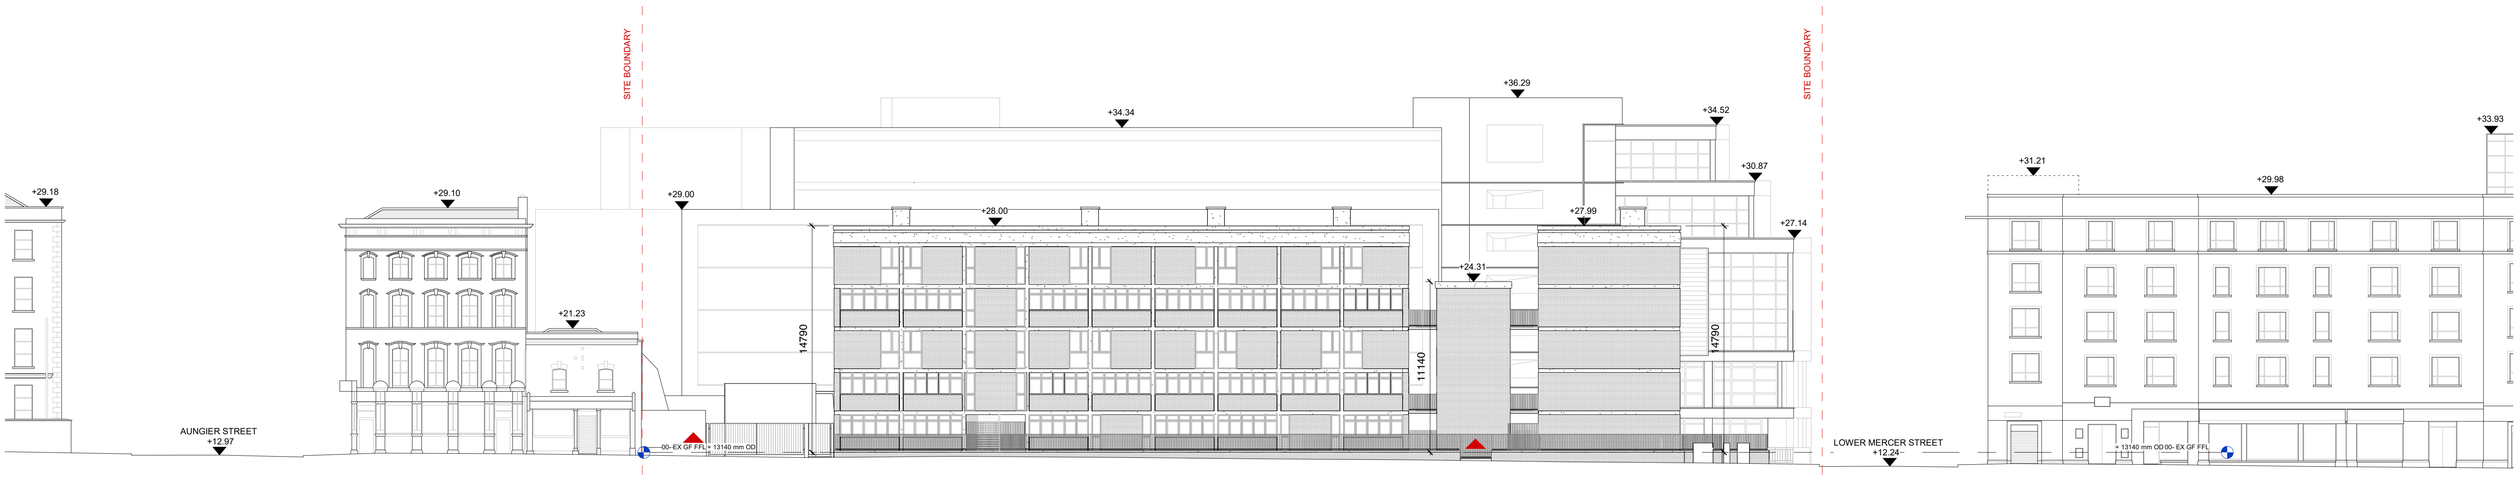

EXISTING ELEVATION - SOUTH
1 : 200

LOCATION OF SITE NOTICES - 4 NO.

APPLICATION SITE BOUNDARY

APPLICATION SITE AREA: 2857.58 M2 / 0.285 HECTARES

FREEHOLD OWNERSHIP AREA: 2154.33 M2 / 0.215 HECTARES

NET DEVELOPMENT AREA: 2182.52 M2 / 0.218 HECTARES

BASED ON:

OSI MAP - COPYRIGHT: TAILTE EIREANN
ITM CENTRE PT. COORDINATES - 715557,733558
PLANNING PACK LICENCE: DTA ARCHITECTS - PLOT REF. NO. 50416107_1 / 22 JUN 2024

TOPOGRAPHIC SURVEY RECEIVED FROM BPM SURVEYS LIMITED: 22.12.2023

BPM JOD ID: 2603 - GRID: ITM PROJECTION - LEVEL DATUM: O.D MALIN HEAD (RTK GPS)

REVISION	DATE	NOTES	REVISION	DATE	NOTES
A	25/11/2024	RED LINE REVISION	F		
B	02/12/2024	DIMENSIONS ADDED	G		
C	24/01/2025	PART 8 PLANNING APPLICATION - DRAFT	H		
D	11/07/2025	PART 8 PLANNING APPLICATION	I		
E			J		

DRG NO:	GCD	DTA	ZZ	ZZ	DR	A	PL1004	D	
PROJECT:	GLOVER COURT ESTATE RENEWAL								
DRAWING:	EXISTING ELEVATIONS - NORTH & SOUTH								

SCALE:	1:200 @ A1
JOB NO:	GCD
SERIES:	PLANNING
DATE:	03/08/24
DRAWN:	DC
CHECKED:	JM

DTA ARCHITECTS
ARCHITECTURE & URBAN DESIGN
12-14 COLLEGE GREEN, DUBLIN 2
T. 353 (0) 1 6777742
INFO@DTA.IE
WWW.DTA.IE

THIS DRAWING TO BE READ IN CONJUNCTION WITH RELEVANT CONSULTANTS' DRAWINGS - NOTIFY ARCHITECTS OF ANY DISCREPANCIES - CHECK DIMENSIONS ON SITE - DO NOT SCALE - USE FIGURED DIMENSIONS ONLY - COPYRIGHT RESERVED FOR DEREK TYNAN ASSOCIATES LTD. | T/A DTA ARCHITECTS