KEY PLAN

5 PA 031

SCALE 1:2500 (A3) / 1:1250 (A1)

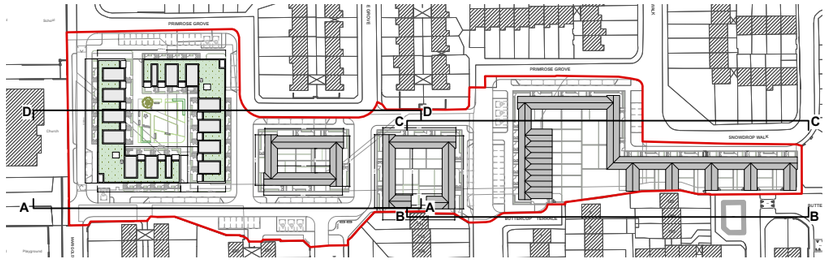

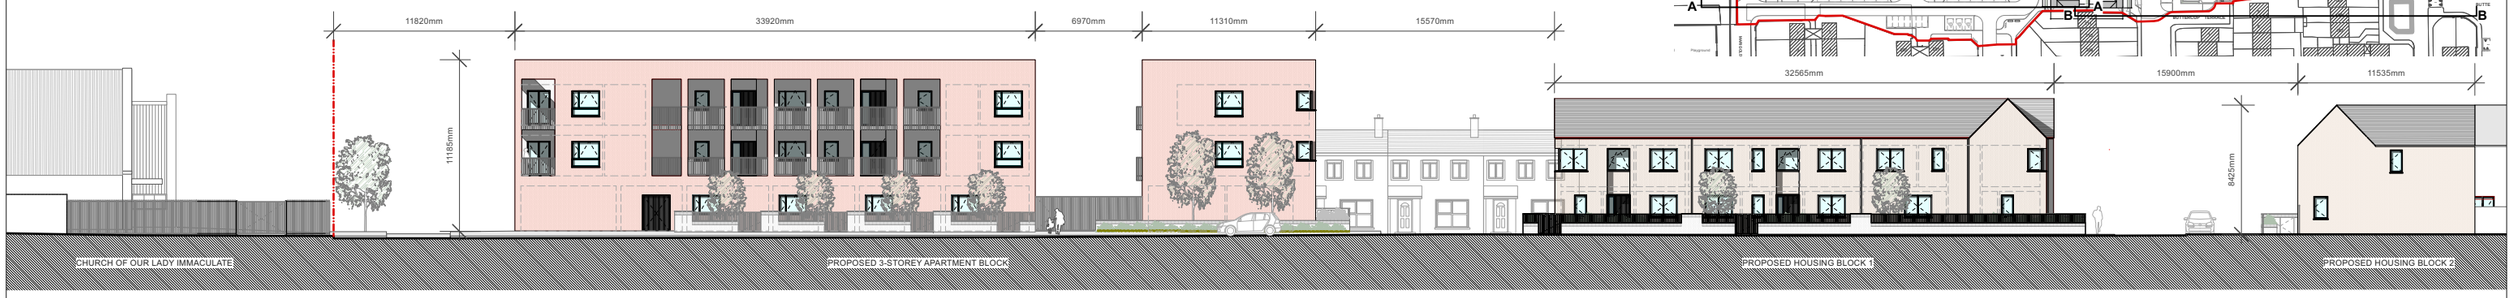

SOUTHERN ELEVATION - AA

1 PA 031

SCALE 1:400 (A3) / 1:200 (A1)

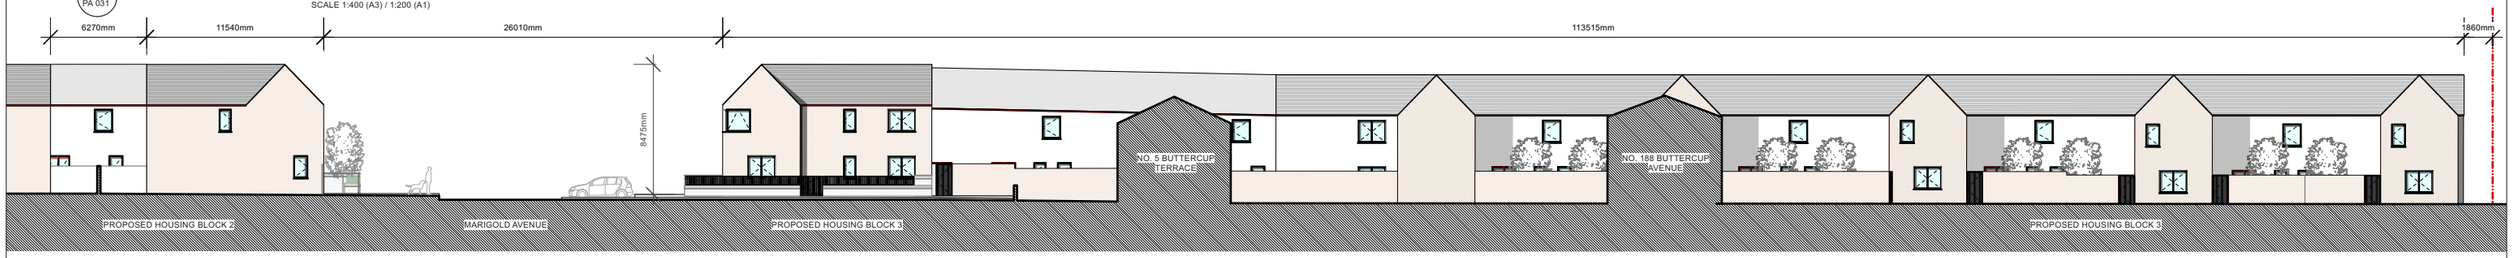

SOUTHERN ELEVATION - BB

2 PA 031

SCALE 1:400 (A3) / 1:200 (A1)

NORTHERN ELEVATION - CC

3 PA 031

SCALE 1:400 (A3) / 1:200 (A1)

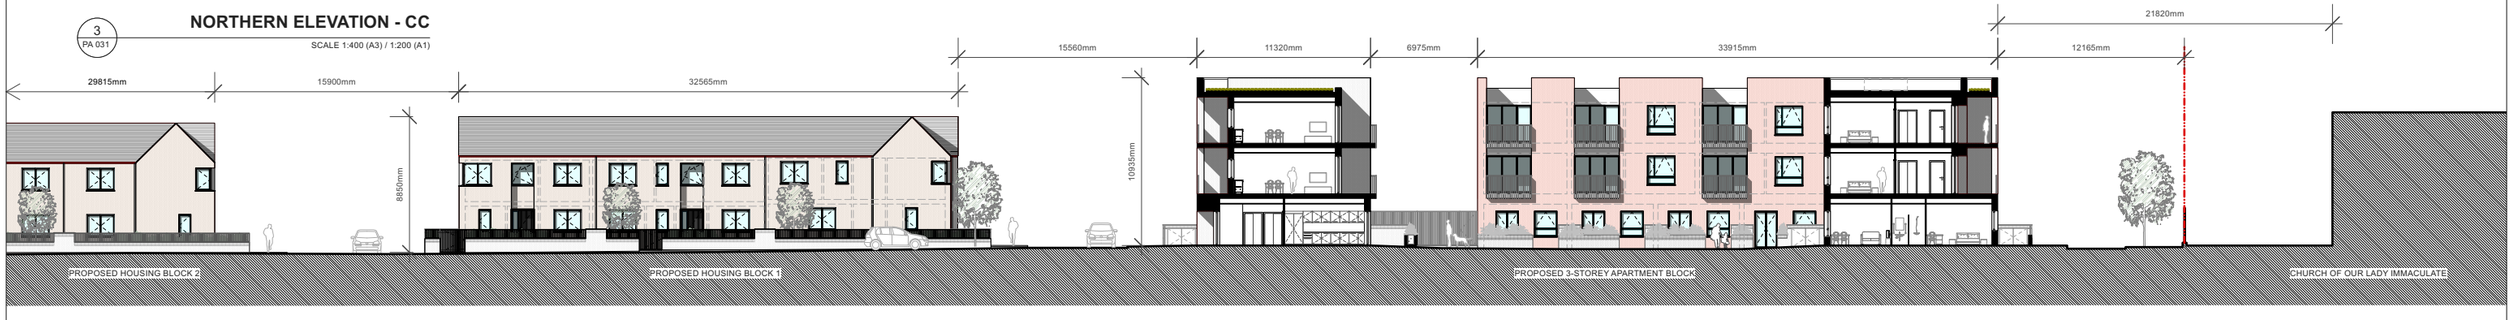

NORTHERN ELEVATION - DD

4 PA 031

SCALE 1:400 (A3) / 1:200 (A1)

REVISIONS		STATUS		DRAWN	CHECKED

REVISIONS		STATUS		DRAWN	CHECKED
A	24/07/2026	FA	ISSUED FOR PART 8 PLANNING APPROVAL	CJ	PK
B	27/07/2026	FA	ISSUED FOR PART 8 PLANNING APPROVAL	EM	PK

STATUS : PR - PRELIMINARY ISSUE; FI - FOR INFORMATION; FA - FOR APPROVAL; FP - FOR PRICING; FC - FOR CONSTRUCTION

PROJECT: PROPOSED RESIDENTIAL DEVELOPMENT, SPINE SITE, DARNDALE

DRAWING: PROPOSED CONTIGUOUS ELEVATIONS - NORTH AND SOUTH

JOB NO: 2330 | CLIENT: RESPOND HOUSING ASSOCIATION

DATE: JUL' 2026 | SCALE: 1:400 (A3) / 1:200 (A1)

PAUL KEOGH ARCHITECTS, CATHEDRAL COURT, NEW ST., DUBLIN 8.
TEL NO: 01 6791551 FAX NO: 01 6793476 E-MAIL: info@pka.ie

DRAWING NO.:2330 / PA / 031 / B

NOTIFY ARCHITECT OF ANY DISCREPANCIES - CHECK DIMENSIONS ON SITE - DO NOT SCALE. USE FIGURED DIMENSIONS ONLY - COPYRIGHT RESERVED - PAUL KEOGH ARCHITECTS ©

PKA PAUL KEOGH ARCHITECTS