ROSARY COLLEGE - GENERAL ARRANGEMENT

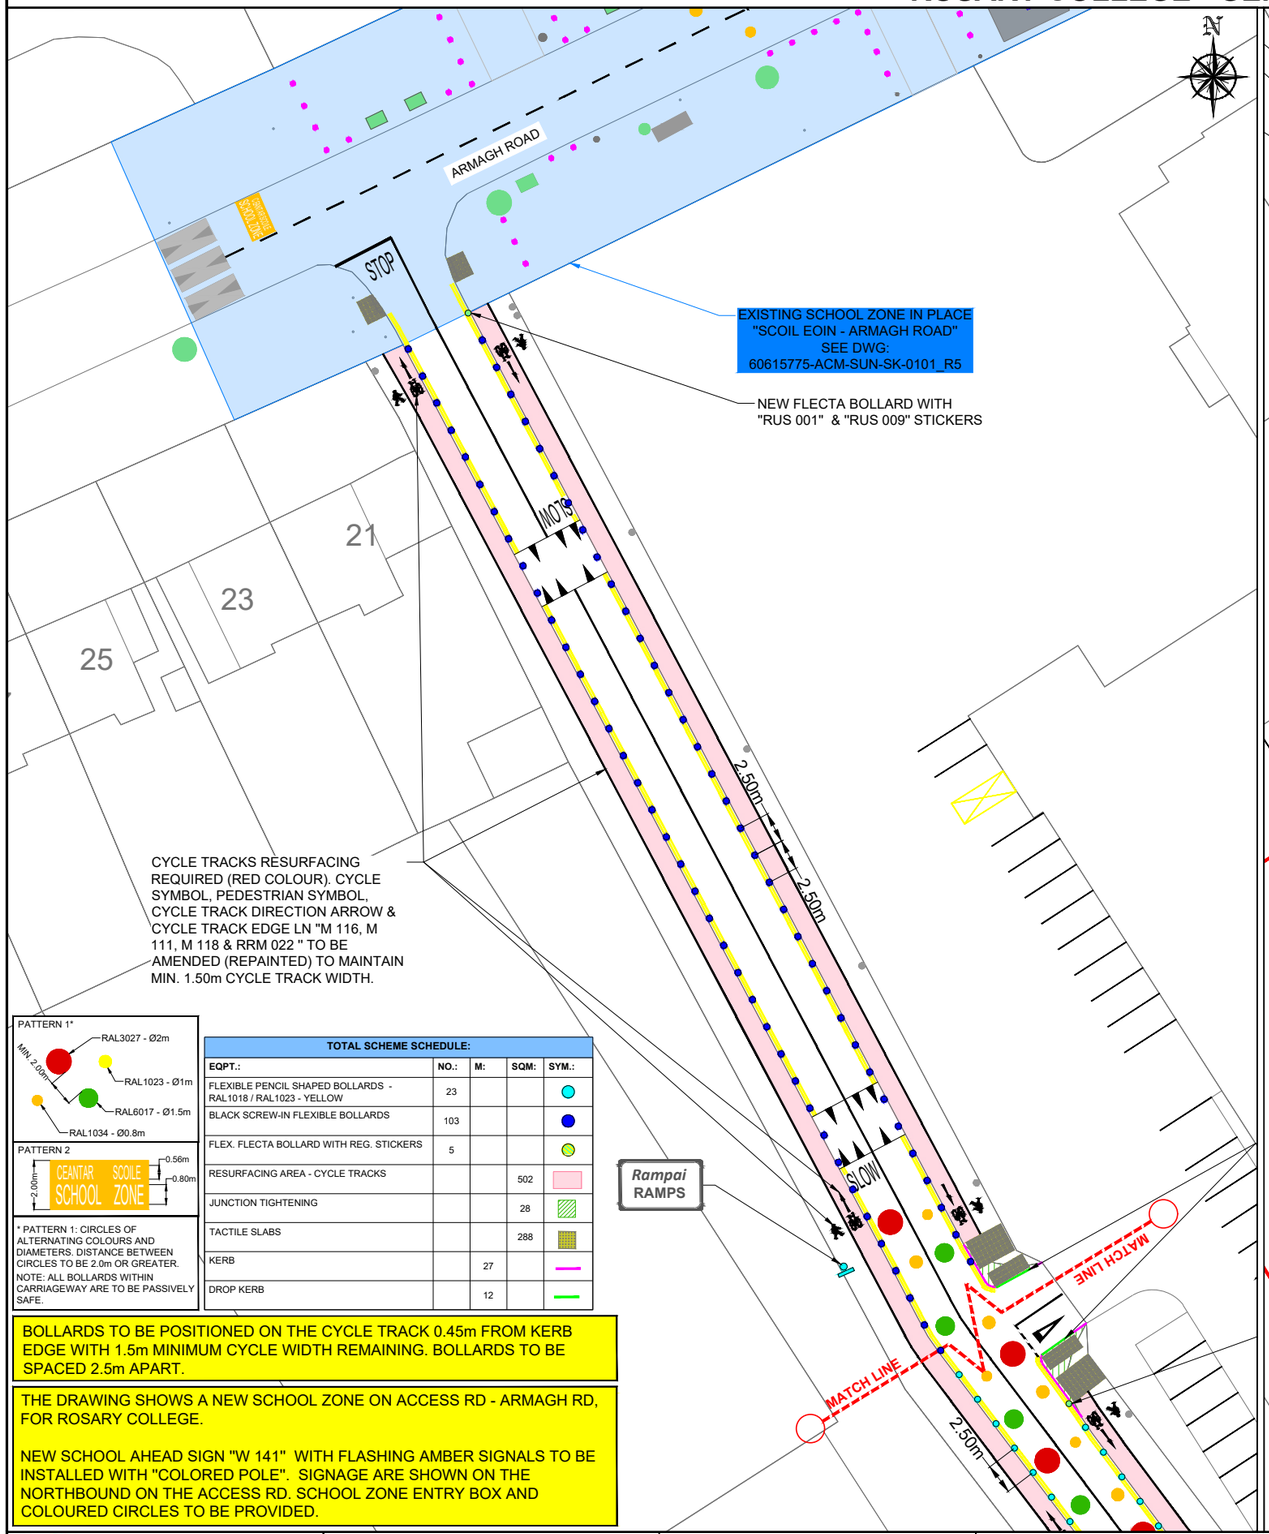

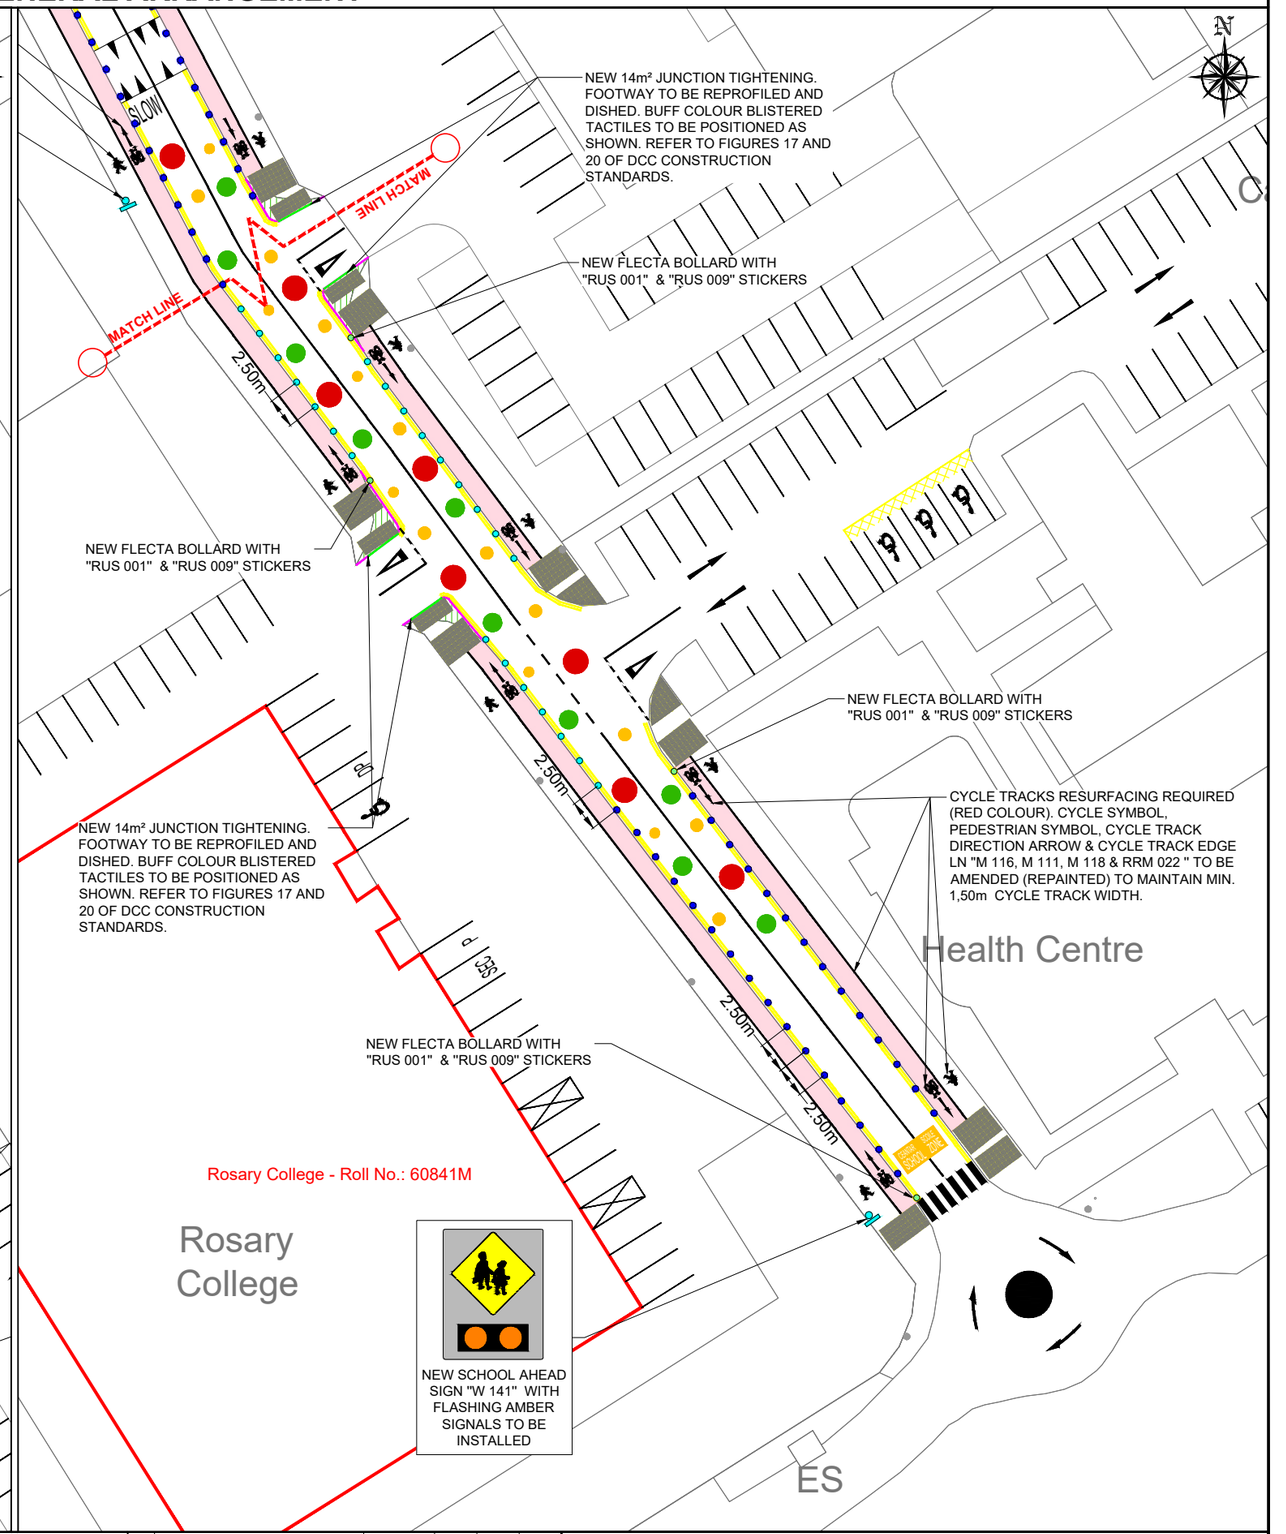

PATTERN 1*

PATTERN 2

* PATTERN 1: CIRCLES OF ALTERNATING COLOURS AND DIAMETERS. DISTANCE BETWEEN CIRCLES TO BE 2.0m OR GREATER.
NOTE: ALL BOLLARDS WITHIN CARRIAGEWAY ARE TO BE PASSIVELY SAFE.

TOTAL SCHEME SCHEDULE:

EQPT.:	NO.:	M:	SQM:	SYM.:
FLEXIBLE PENCIL SHAPED BOLLARDS - RAL1018 / RAL1023 - YELLOW	23			
BLACK SCREW-IN FLEXIBLE BOLLARDS	103			
FLEX. FLECTA BOLLARD WITH REG. STICKERS	5			
RESURFACING AREA - CYCLE TRACKS			502	
JUNCTION TIGHTENING			28	
TACTILE SLABS			288	
KERB		27		
DROP KERB		12		

BOLLARDS TO BE POSITIONED ON THE CYCLE TRACK 0.45m FROM KERB EDGE WITH 1.5m MINIMUM CYCLE WIDTH REMAINING. BOLLARDS TO BE SPACED 2.5m APART.

THE DRAWING SHOWS A NEW SCHOOL ZONE ON ACCESS RD - ARMAGH RD, FOR ROSARY COLLEGE.

NEW SCHOOL AHEAD SIGN "W 141" WITH FLASHING AMBER SIGNALS TO BE INSTALLED WITH "COLORED POLE". SIGNAGE ARE SHOWN ON THE NORTHBOUND ON THE ACCESS RD. SCHOOL ZONE ENTRY BOX AND COLOURED CIRCLES TO BE PROVIDED.

Comhairle Cathrach Bhaile Átha Cliath
Dublin City Council
Údarás Náisiúnta Iompair
National Transport Authority

DUBLIN CITY COUNCIL
Comhairle Chathair Bhaile Aithe Cliath
ENVIRONMENT & TRANSPORT DEPT.
CIVIC OFFICES
WOOD QUAY, DUBLIN 8

BRENDAN O'BRIEN
ACTING EXECUTIVE MANAGER TRAFFIC

NOTES:
1) All existing road markings and features shown in grey are to be retained, unless otherwise stated.
2) Design is based on available ordinance survey mapping. Existing features, such as build-outs, traffic islands, road markings etc., were estimated by the designers by use of aerial photography data.
3) All accesses to be kept unobstructed.
4) Review of existing services location & depth has not been undertaken.

© Ordnance Survey Ireland.
© Ordnance Survey Ireland. All rights reserved.
License number 2023/24/CCMA/Dublin City Council

DRAFT

- NEW SIGN POLE WITH SIGN
- EXISTING LIGHTING COLUMN OR SIGN POLE
- EXISTING & PROPOSED NEW ROAD MARKINGS

No.:	Revision:	Date:	By:	Chk'd:	App'd:
1.	Revised as per NTA Comments	25/06/2025	MBJ	CF	CF

STAGE:	Date:	App'd:
PRELIMINARY		
APPROVAL		
TENDER		
CONSTRUCTION		

PROJECT TITLE: DCC SAFE ROUTES TO SCHOOL

DRAWING TITLE: ROSARY COLLEGE - GENERAL ARRANGEMENT

DESIGNED:	MBJ	CAD FILE:	M:\General\Sustainable Transport Unit\STMG PROJECTS\DCC 16 XXXX\DCC 16 0003 City Centre Proposals\8. Drawings\2024 CCTP		
DRAWN:	MBJ	JOB NO.:	DCC 16 003	SHEET:	1 OF 1
CHECKED:	CF	SCALE:	1:500 @ A3	Dwg No.:	DCC-210034-SRTS-RC-01
APPROVED:	CF	DATE:	12/05/2025		REV: 1