PARLIAMENT STREET - TRAFFIC FREE AREAS - TRAFFIC FLOW

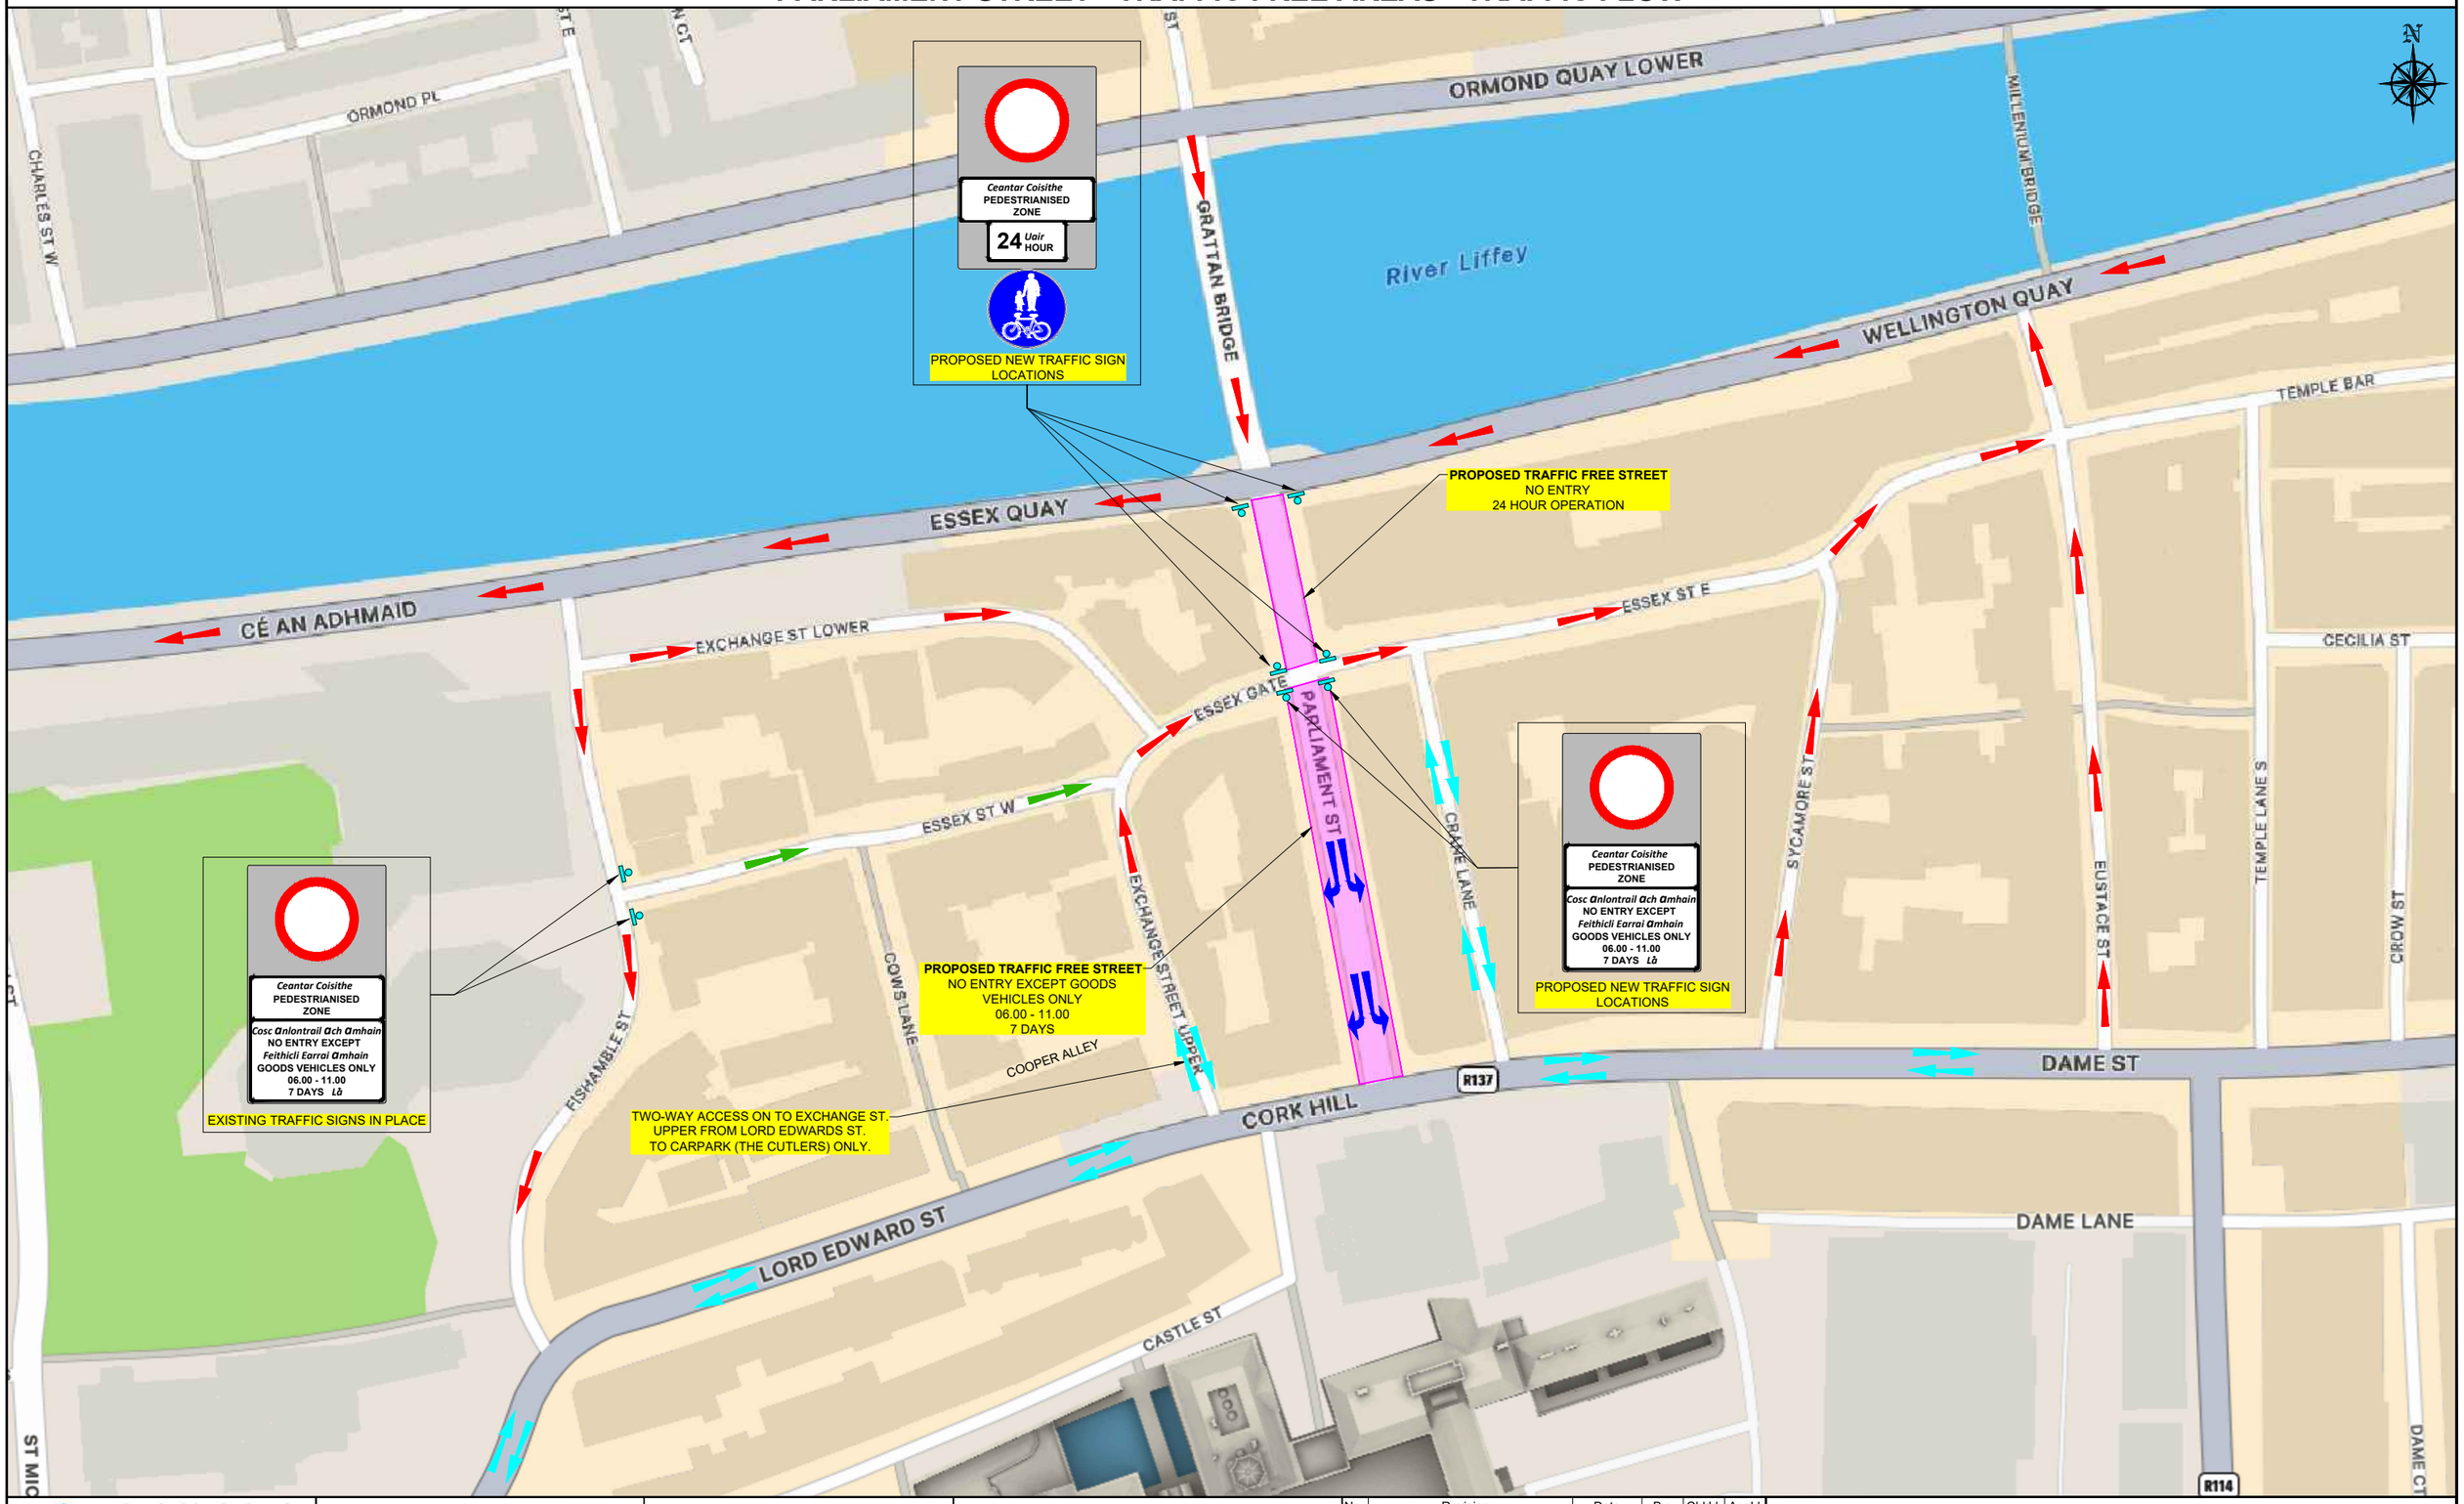

Comhairle Cathrach Bhaile Átha Cliath
Dublin City Council

Údarás Náisiúnta Iompair
National Transport Authority

DUBLIN CITY COUNCIL

Comhairle Chathair Bhaile Aithe Cliath

ENVIRONMENT & TRANSPORT DEPT.

CIVIC OFFICES

WOOD QUAY, DUBLIN 8

BRENDAN O'BRIEN
ACTING EXECUTIVE MANAGER TRAFFIC

NOTES:
1) All existing road markings and features shown in grey are to be retained, unless otherwise stated.
2) Design is based on available ordinance survey mapping. Existing features, such as build-outs, traffic islands, road markings etc., were estimated by the designers by use of aerial photography data.
3) All accesses to be kept unobstructed.
4) Review of existing services location & depth has not been undertaken.

© Ordnance Survey Ireland.
© Ordnance Survey Ireland. All rights reserved.
License number 2023/24/CCMA/Dublin City Council

DRAFT

LEGEND:

- EXISTING ONE WAY TRAFFIC FLOW
- EXISTING TWO WAY TRAFFIC FLOW
- PROPOSED FLOW - NO ENTRY EXCEPT GOODS VEHICLES ONLY - 06.00 - 11.00 - 7 DAYS
- EXISTING FLOW - NO ENTRY EXCEPT GOODS VEHICLES ONLY - 06.00 -11.00 - 7 DAYS
- PROPOSED TRAFFIC FREE STREET

No.:	Revision:	Date:	By:	Chk'd:	App'd:
1.	Amended Traffic Flow	02/05/2025	MBJ	CF	CF

STAGE:	Date:	App'd:
PRELIMINARY		
APPROVAL		
TENDER		
CONSTRUCTION		

PROJECT TITLE:
CITY CENTRE TRANSPORT PROJECTS

DRAWING TITLE:
PARLIAMENT STREET - TRAFFIC FREE AREAS - TRAFFIC FLOW

DESIGNED:	MBJ	CAD FILE:	M:\General\Sustainable Transport Unit\STMG PROJECTS\DCC 16 XXXX\DCC 16 0003 City Centre Proposals\8. Drawings\2024 CCTP\Prelim Design Dwgs\03 Traffic Management\11 Parliament St\DWG Drawings		
DRAWN:	MBJ	JOB NO.:	DCC 16 003	SHEET:	1 OF 1
CHECKED:	CF	SCALE:	NTS	Dwg No.:	DCC-CCTP-24-PS-011-006
APPROVED:	CF	DATE:	15/04/2025		REV: 1