IMPORTANT

1. DO NOT SCALE FROM THIS DRAWING.
2. WORK ONLY FROM FIGURED DIMENSIONS.
3. ALL ERRORS & OMISSIONS TO BE REPORTED TO THE ARCHITECT.
4. THIS DRAWING IS TO BE READ IN CONJUNCTION WITH ALL OTHER DRAWINGS.
5. IF UNSURE- CONTACT THE ARCHITECT

NOTES

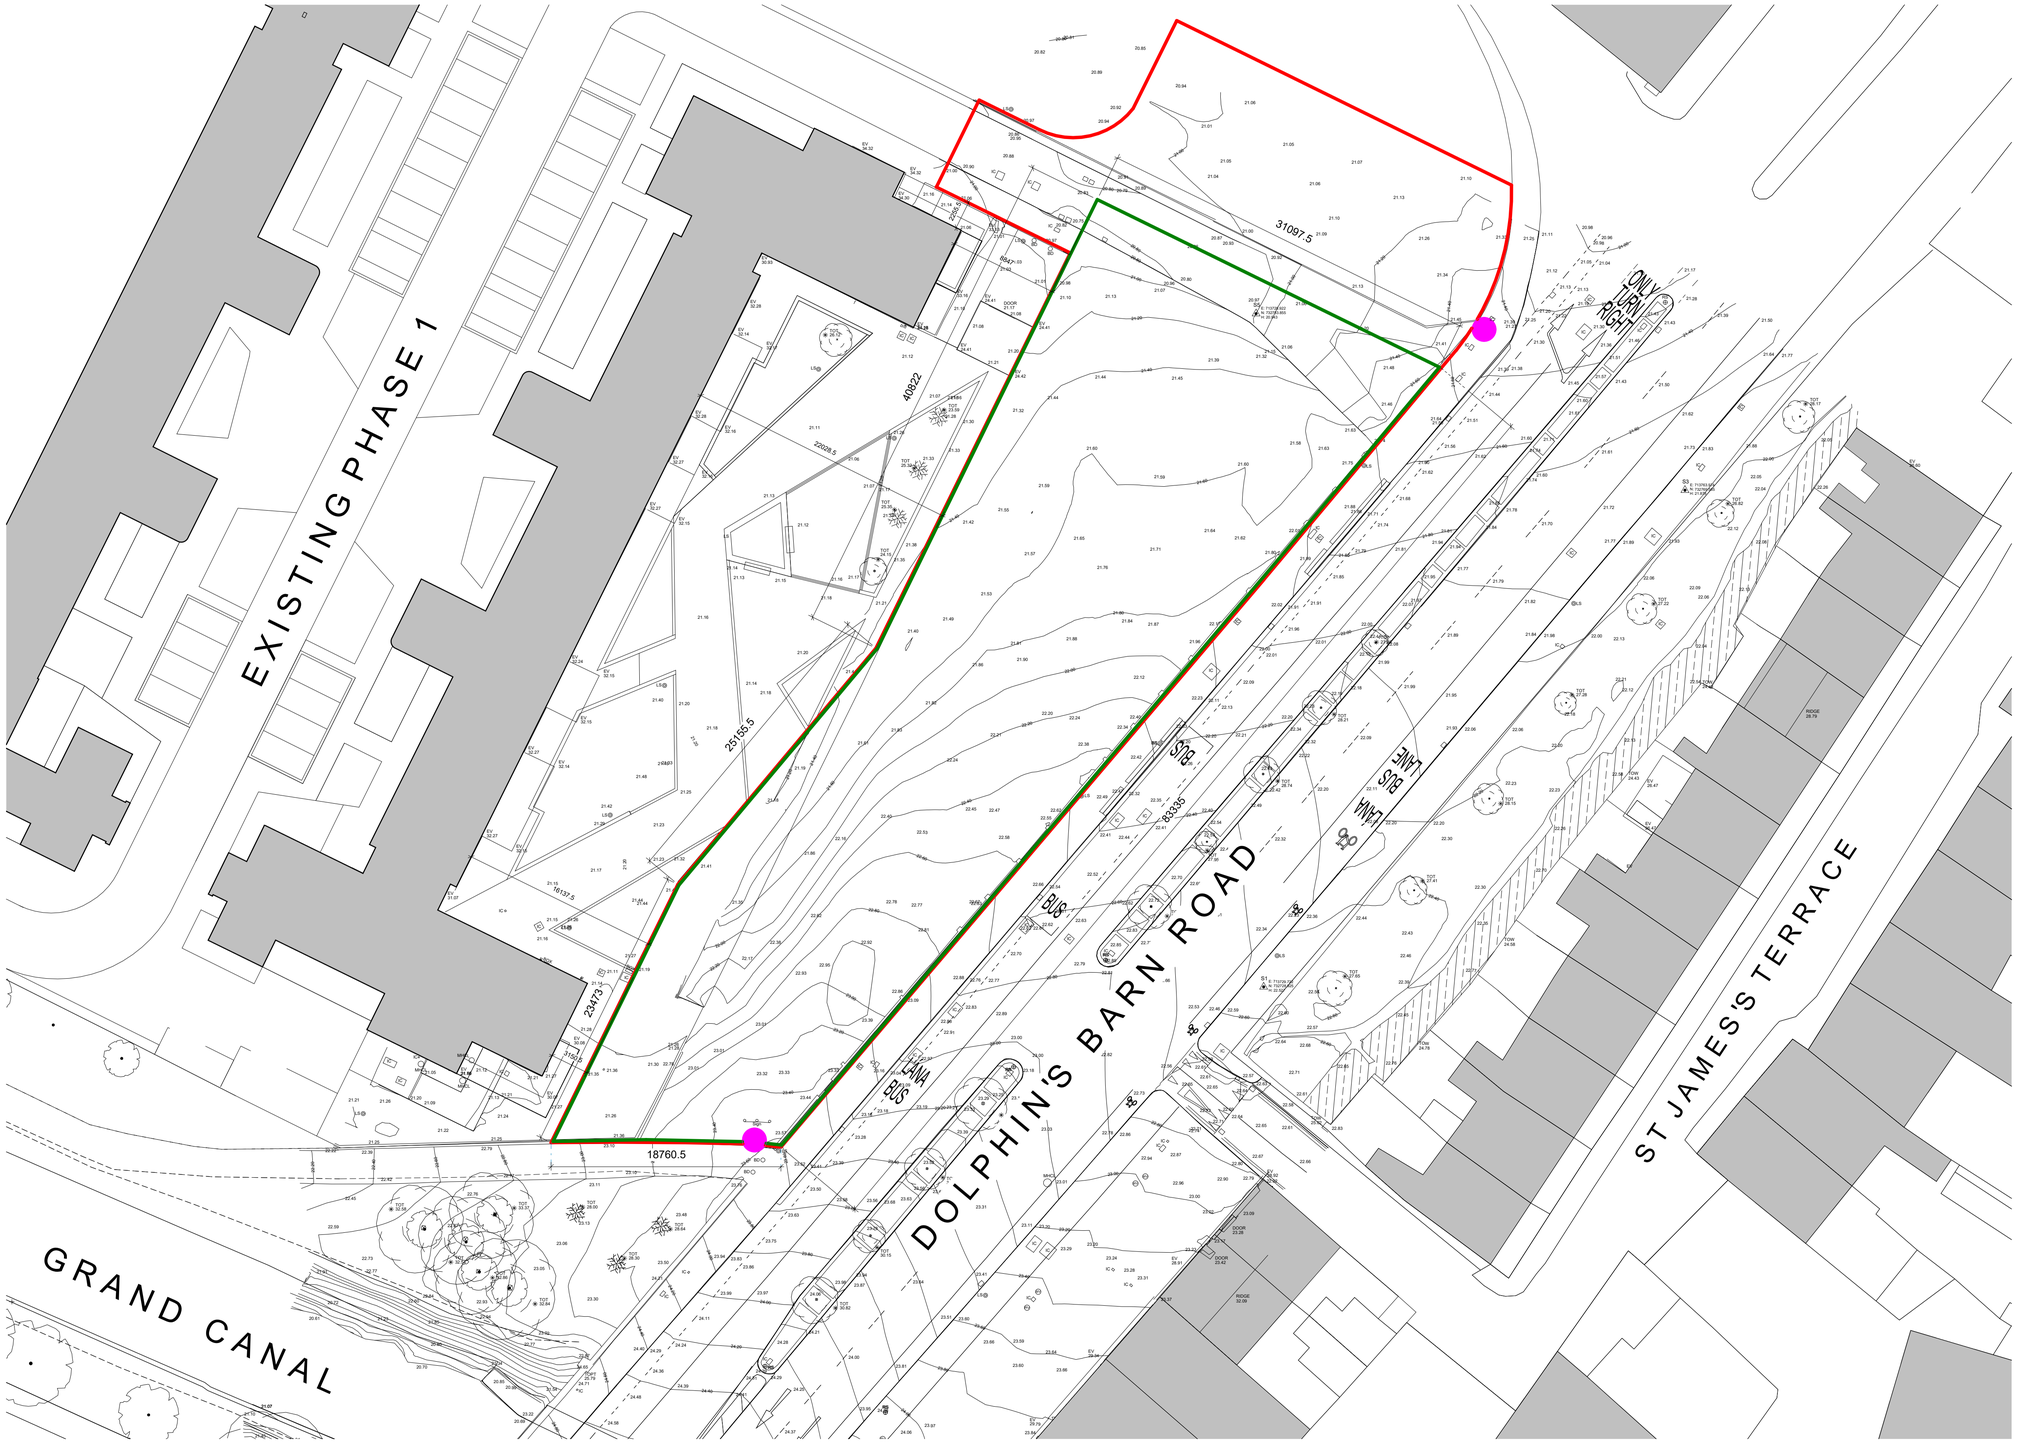

N

LEGEND & GENERAL INFORMATION

- Application Site Boundary Line
- Site Ownership Line
- Nett Development Boundary Line
- Site Notice Location

1 Existing Site Plan
1 : 250

Ver	Date	Revision Description
1	01.10.2025	Part 8
0	17.06.2025	Pre Part 8

CONSULTANT

CLIENT

Dublin City Council
Comhairle Cathrach Bhaile Atha Cliath
HOUSING & COMMUNITY SERVICES, CIVIC OFFICES, WOOD QUAY, DUBLIN 8, IRELAND
www.dublincity.ie T. +353 (0)1 222 3526 F. +353 (0)1 222 2084

PROJECT LEAD

RANNOG AILTIRE NA CATHRACH
CITY ARCHITECTS DIVISION
CITY ARCHITECTS DIVISION, CIVIC OFFICES, WOOD QUAY, DUBLIN 8, IRELAND
www.dublincity.ie T. +353 (0)1 222 3526 F. +353 (0)1 222 2084

PROJECT

1B Dolphin's House Estate

DESIGNED BY: DCC
APPROVED BY: DCC
DRAWN/ CHECKED BY: DCC
SCALE (A1): As indicated
PURPOSE: P3
REVISION: 1

CODE: P3
SUITABILITY DESCRIPTION: PLANNING

DRAWING DESCRIPTION
Location: Dolphin House Estate, Dublin 8
Spatial Zone: Dolphin 1B -
Sheet Name: Existing Site PLan

DRAWING NUMBER
DMP-1B-ZZZ-DR-DCC-AR-0002