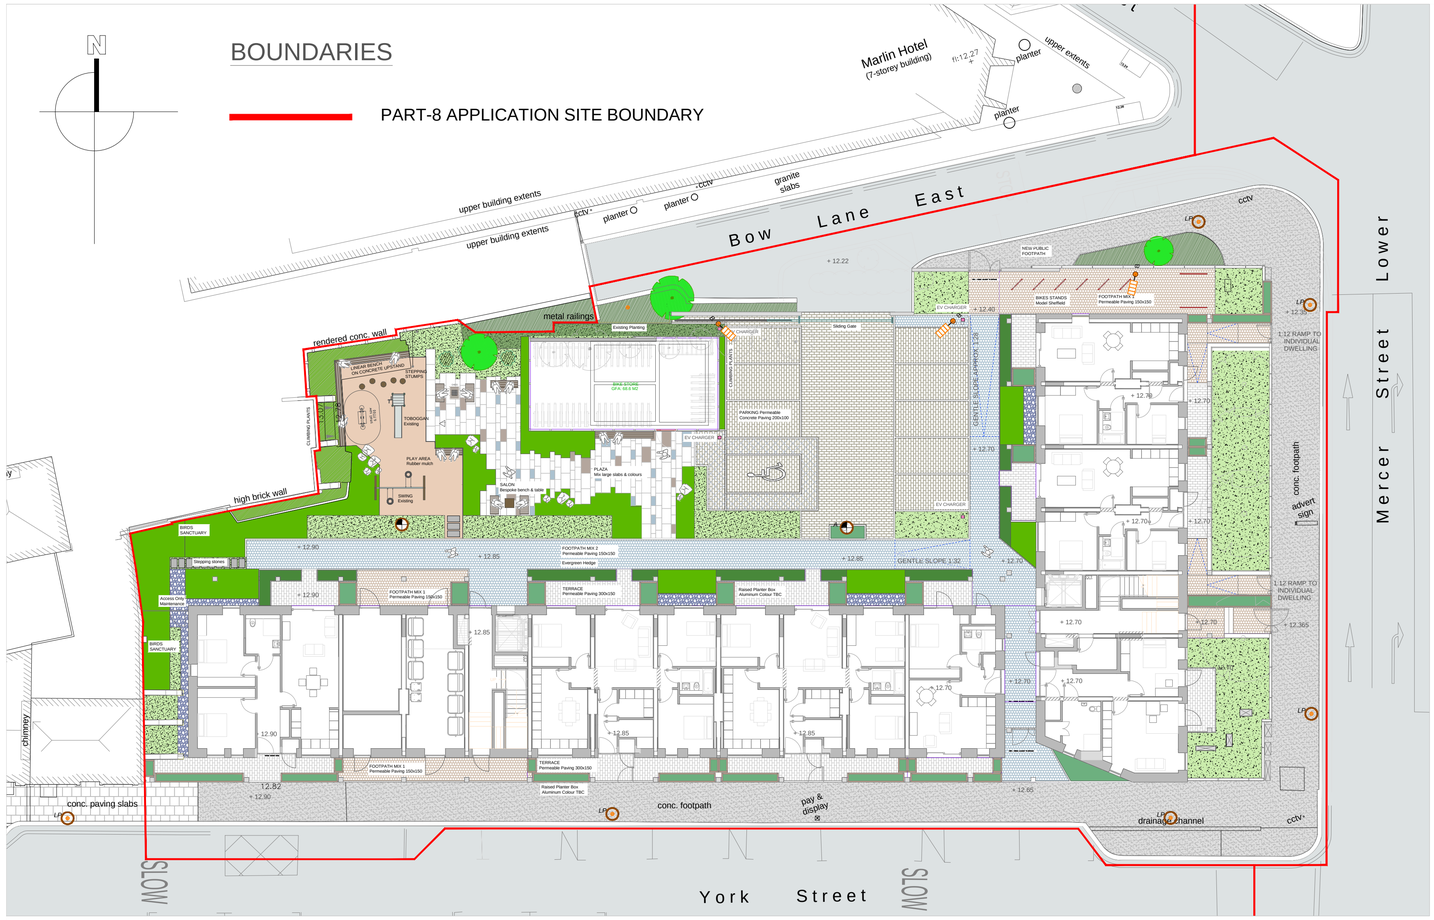

EXISTING PLAY EQUIPMENT

PROPOSED SMALL SEESAW

Small See-saw

PROPOSED STEPPING STUMPS

PROPOSED BOULDERS

s36 cycle stand

street furniture designers and manufacturers **omos**

description
316 grade stainless steel with a brushed polish finish.

dimensions
Height 825mm, width 850mm, outside diameter 48mm, wall thickness 2.77mm.

Above and right, *s36 cycle stand in stainless steel, cast fixed.*

s21 modular tree planter

***Above, s21** modular tree planter in grey with integrated lighting. **Right**, s21 planter in gloss black beside **s96w** asym bench.*

description
Modular planter in aluminium with powder coated finish. Planter is constructed on site by bolting panels together. Available with or without base panel.

dimension
Width 1200mm upwards in increments of 600mm, depth 1200mm upwards in increments of 600mm, height 600mm.

options
Custom sizes available.
Bolt on cantilever seat option.
Choice of colours.

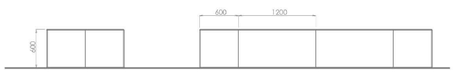

BENCH OMOS S96w

***Above**, s96w seat, L1.8m, with end armrests, root fixed.*

description
Powder coated galvanized steel cantilever support beam with seat and backrest supports. Iroko seat and back boards. Armrests optional.

dimensions
Length 1800/2400mm, depth 565mm, height 790mm.

options
Seat available with or without armrests. Available as root fixed, below surface flange or above surface flange fixed. Unfinished timber or micro porous wood stain.

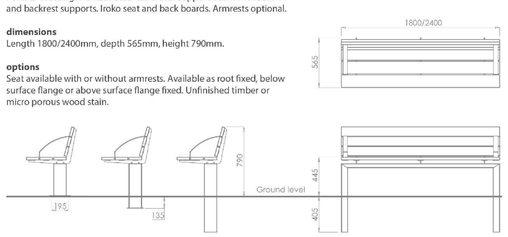

LINEAR BENCH ON CONCRETE

Hardwod Iroko untreated
Seat - Precast Timber Tray
Plank 200 and 100x40mm
External planks bullnose 10mm
Fixing Galvanized Flat Bar - Painted Black
Fixing underneath - Screw (hidden)

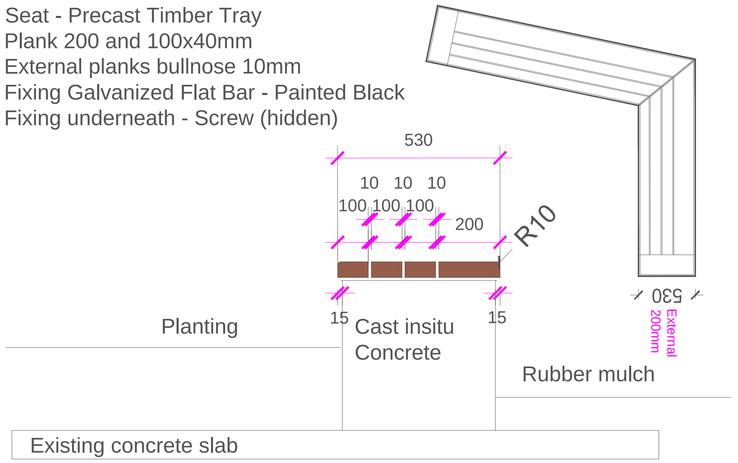

BESPOKE SALON

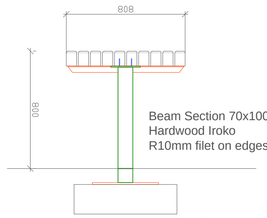

SALON Hardwood Iroko
Bench Dim 1200x500 H450mm
Table Dim 800x600 H800mm
Chess - Aluminum 6mm

L angle plate Lx60x5mm M/S
Galvanized Steel Rail
Powdercoated RAL 9005 Black

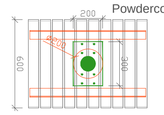

Underside plate
Lxlx5mm M/S sheet

LEG: steel tube welded to underside plate
80xLx3.2mm M/S Tube

Floor plate for fixing in foundation
580x150x8mm M/S sheet

Powdercoated RAL 9005 Black

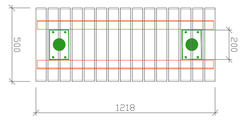

HARDSCAPE

- PUBLIC FOOTPATH
  in-situ brushed concrete
  as per DCC standard
- Proposed Hot rolled asphalt surface
  as per DCC standard / Engineer's
- TERRACE
  AG Professional - Range "Plaza"
  Permeable Concrete Paving - 300x150x80mm
  Colour Salt
- FOOTPATH MIX 1
  AG Professional - Range "Plaza Sigature"
  Permeable Concrete Paving - 150x150x80mm
  Mix Colour : 70% Safran + 30% (Birkes)
- FOOTPATH MIX 2
  AG Professional - Range "Plaza Sigature"
  Permeable Concrete Paving - 150x150x80mm
  Mix Colour : 70% Birkes + 30% (Lakrids)
- CAR PARKING
  AG Professional - Range "Xflo"
  Permeable concrete paving - 200x100x80mm
  Colour : TBC
- PLAZA AMENITY SPACE
  Random Mix 3 sizes / 3colours
  Irish Blue Limestone / Caithness / Silver Granite
  1000x600x60mm / 800x400x60mm / 600x300x60mm
- PEBBLE STRIP
  Arkil Cork Sandstone
  40/60mm
- PLAY AREA
  Rubber mulch
  including H150 concrete edges

PLAY

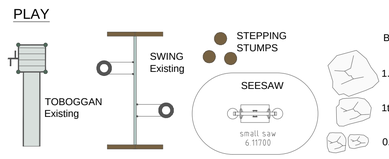

FURNITURE

- SALON
  Bespoke bench & table
- BENCH Omos s96w
  With back & rest
- LINEAR BENCH
  on concrete upstand
- LINEAR BENCH
  fixed on facade
- BIKE STANDS
  Omos s36
- RAISED PLANTER BOX
  model Omos s21

LIGHTING refer to Varming's plan 23681

- LP — TWEED NEO - LED STREET
  Light mounted on 8m column
- A — ELYXE IRC70
  on 6m high post
- B — TWEED NEO - LED PUBLIC
  on 6m high post

Project: GLOVER COURT		
Stage: PLANNING	FURNITURE & EQUIPMENTS	Rev: 00
Scale: no @ A1	Bernard Seymour Landscape Architects	
Date: 06 2025	The Capel Building Mary's Abbey - Dublin 7	t +00 353 1 8747764 e info@bslarch.com
DN 2316-03		