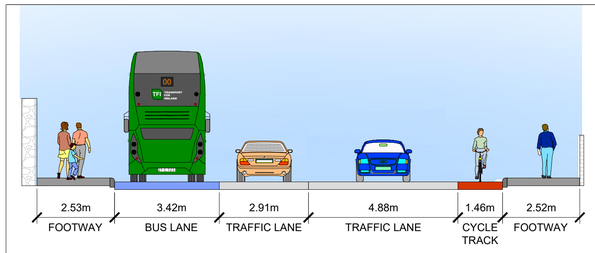

EXISTING SECTION H-H

SCALE 1:100

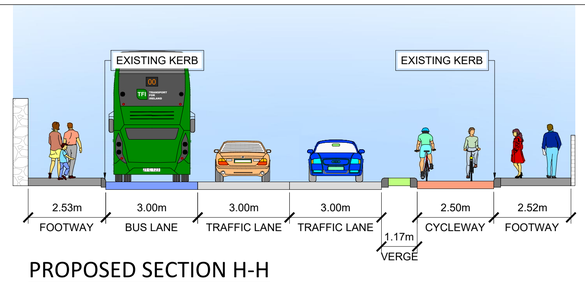

PROPOSED SECTION H-H

SCALE 1:100

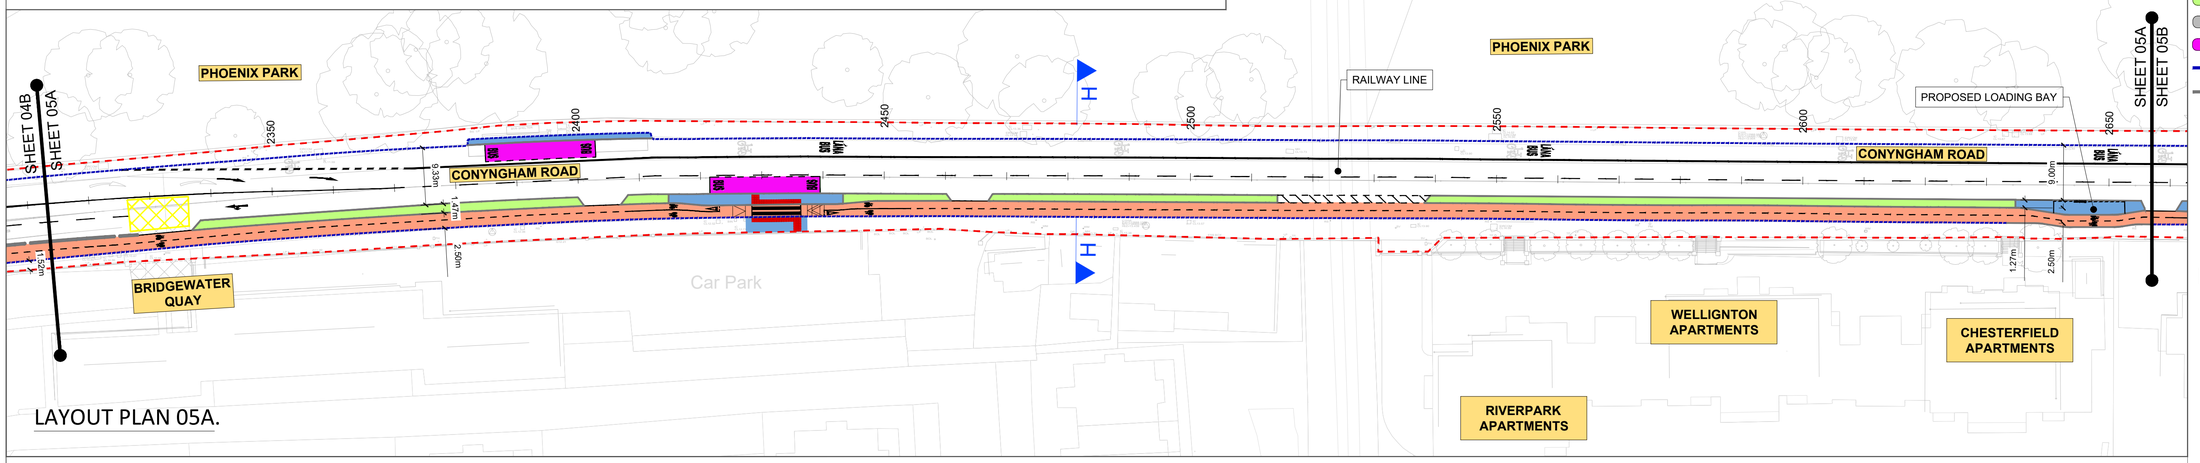

LAYOUT PLAN 05A.

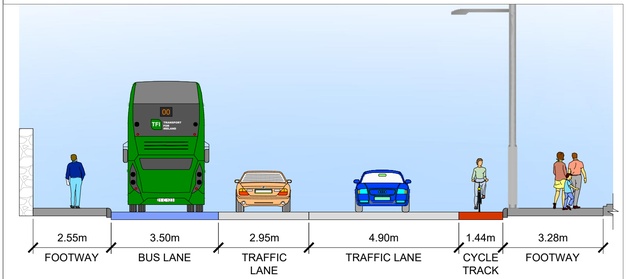

EXISTING SECTION I-I

SCALE 1:100

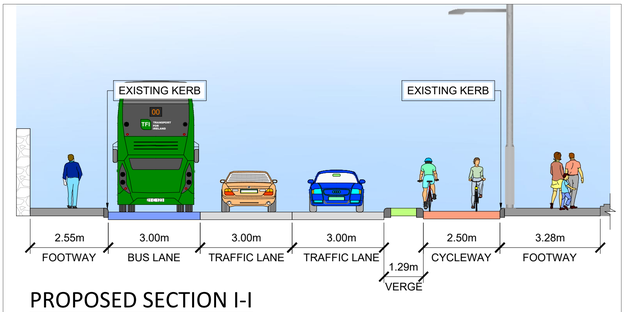

PROPOSED SECTION I-I

SCALE 1:100

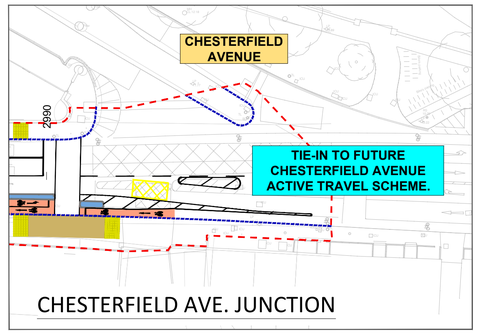

CHESTERFIELD AVE. JUNCTION

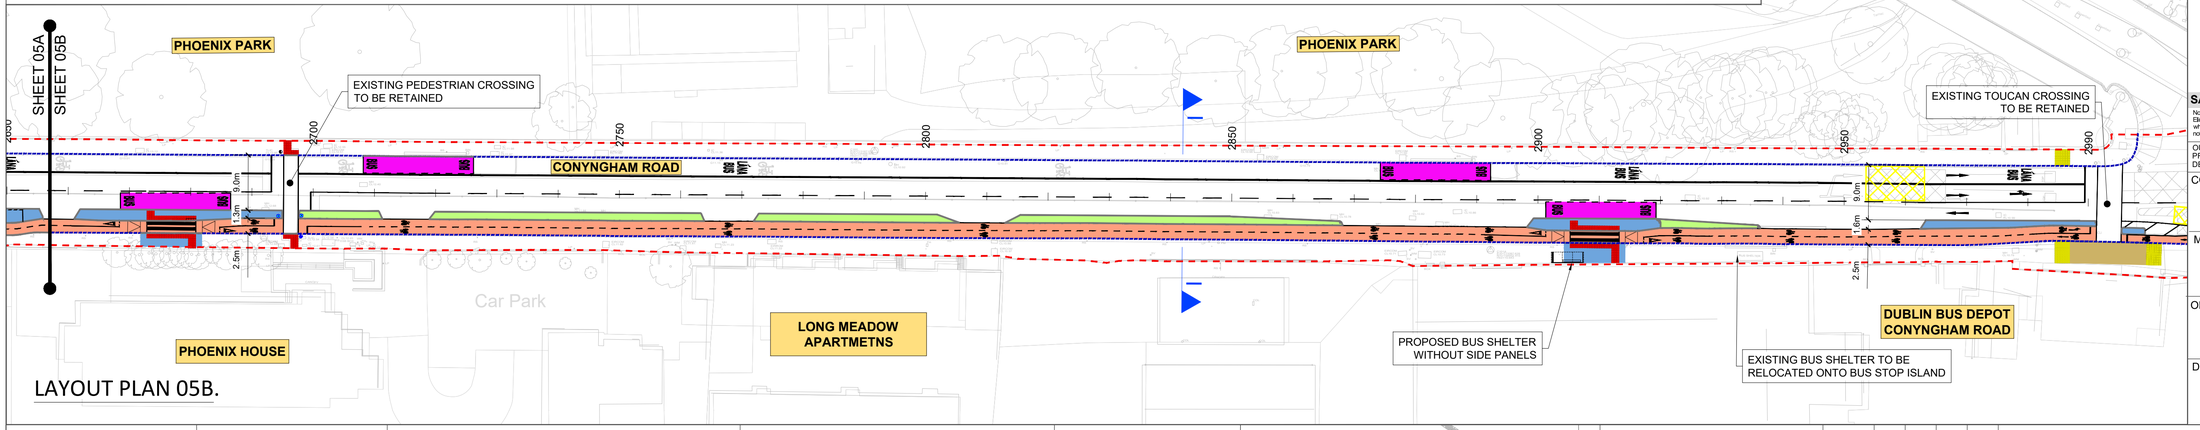

LAYOUT PLAN 05B.

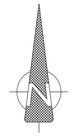

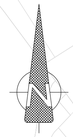

NOTES :

A This Drawing is to be used for the design identified in the title box. Other information shown is to be considered indicative only. The drawing is to be read in conjunction with all other relevant design drawings.

B OSi data used for plans are printed under © Ordnance Survey Ireland, Government of Ireland. All rights reserved. Copyright © Ordnance Survey Ireland. Licence number CYAL50379561

LEGEND

- SITE BOUNDARY
- PROPOSED CYCLE LANE
- PROPOSED CYCLE TRACK
- PROPOSED FOOTPATH/ HARDSTAND
- PROPOSED SHARED AREA
- PROPOSED GRASS AREA
- PROPOSED CARRIAGEWAY WIDENING
- PROPOSED BUS STOP
- EXISTING KERB
- PROPOSED KERB
- PROPOSED BOLLARD
- PROPOSED TRAFFIC SIGNAL POLE
- PROPOSED BIKE STANDS
- PROPOSED RED COLOURED TACTILE CROSSING
- PROPOSED TRAMLINE AND LADDER PAVING
- PROPOSED CORDUROY PAVING
- PROPOSED BUS SHELTER

SAFETY, HEALTH & ENVIRONMENTAL INFORMATION

Note: The Health and Safety information shown on these drawings shall be read in conjunction with the Hazard Elimination and Risk Reduction form. The above hazards/ risks comprise significant site specific risks only, which may be difficult to manage, unusual or not likely to be obvious to a contractor/ operator/ maintainer and is not a definitive list of all health & safety risk arising from the works.

OUTLINE SIGNIFICANT RISKS WHICH ARE OUTSIDE OF STANDARD PROCEDURES THAT MAY NOT BE IMMEDIATELY APPARENT TO DESIGNERS, CONTRACTORS OR OPERATORS

CONSTRUCTION

MAINTENANCE / CLEANING

OPERATING/USE

DECOMMISSIONING/DEMOLITION

Project Ireland 2040 Building Ireland's Future

NTA Údarás Náisiúnta Iompair National Transport Authority

Comhairle Cathrach Bhaile Átha Cliath Dublin City Council

AN ROINN COMHSHAOIL AGUS IOMPAIR.
ENVIRONMENT AND TRANSPORTATION DEPT.

An Oifig Cláir um Thaisteal Gníomhach
The Active Travel Programme Office

CIVIC OFFICES WOOD QUAY, DUBLIN 8. EMAIL: activetraveloffice@dublincity.ie

CHRISTOPHER MANZIRA
ACTING PROGRAMME DIRECTOR

Jacobs

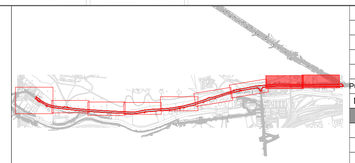

KEY PLAN

No.	Revision	Date	Dwn	Chk'd	Rev'd	App'd
P01.1	FOR PUBLIC CONSULTATION	2026-02-23	AC	AG	KS	DKar

Stage	Date	App'd
PRELIMINARY		
APPROVAL		
TENDER		
CONSTRUCTION		

Project Title: CHAPELIZOD ROAD AND CONYNGHAM ROAD ACTIVE TRAVEL SCHEME

Drawing Title: NON-STATUTORY PUBLIC CONSULTATION GENERAL ARRANGEMENT

Drawn : RC	Drawing No: DACT_2106-JAC-GEO_GA-DR-CI-0100-10.dwg	Sheet : 5 of 5	Status: S0
Checked : AG	Job No: 210006a		
Reviewed : KS	Scale: 1:250 @ A1	Date: 2026-02-18	Rev: P01.1
Approved: DKar			