LEGEND:

400W PV PANEL, MOUNTED ON CARPORT ROOFS AS SHOWN

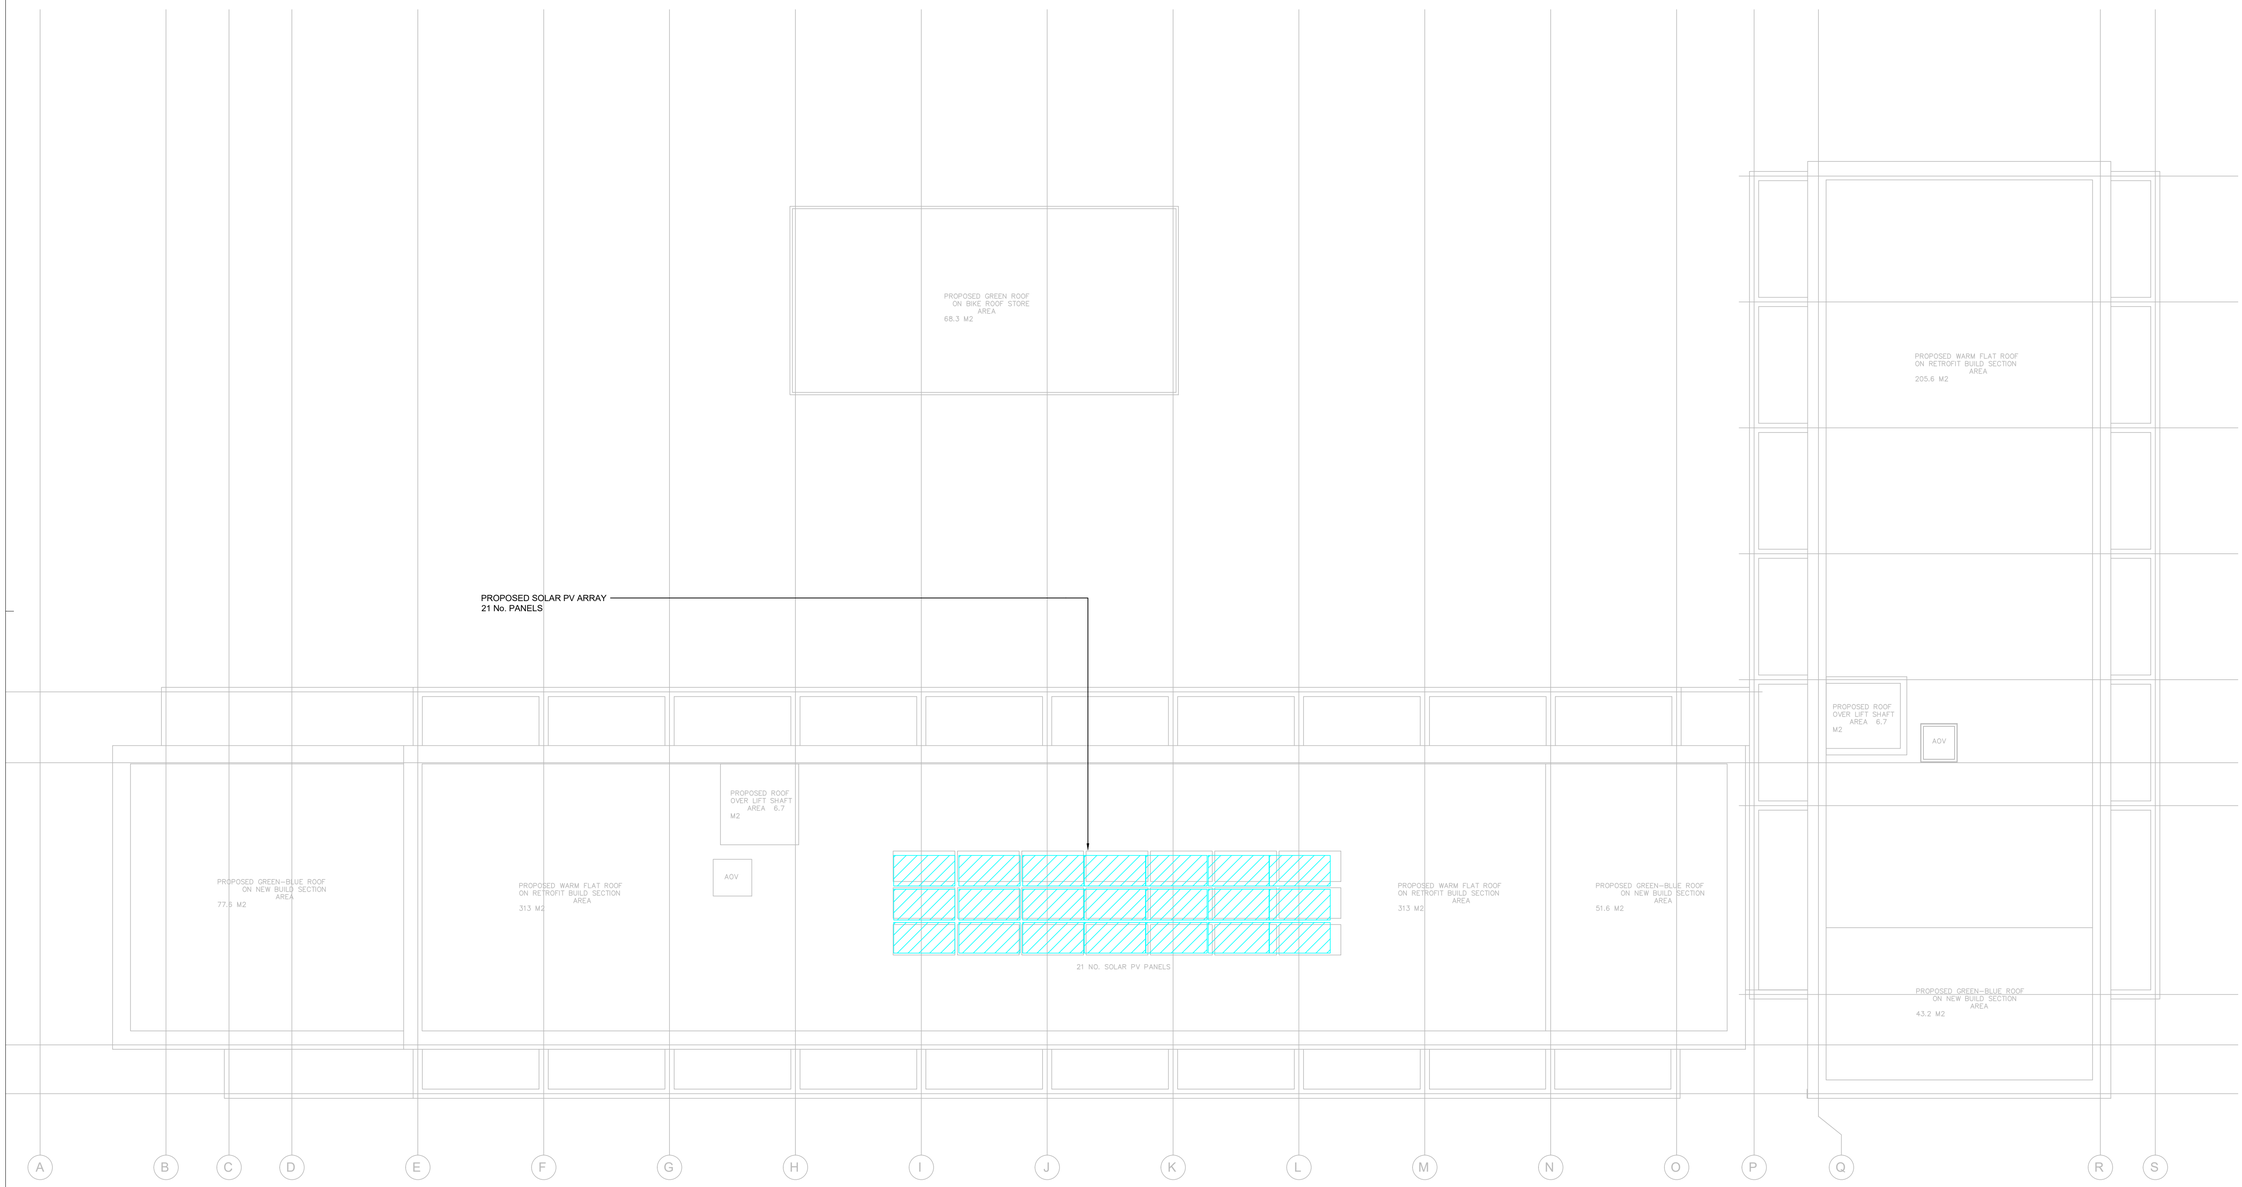

General Notes

A. DO NOT SCALE FROM THIS DRAWING- WORK ONLY FROM FIGURED DIMENSIONS.

B. ALL ERRORS & OMISSIONS TO BE REPORTED TO THE CONSULTING ENGINEER

C. THIS DRAWING IS TO BE READ IN CONJUNCTION WITH ARCHITECTS AND STRUCTURAL ENGINEER'S DRAWINGS.

D. REFER TO DOCUMENT REGISTER FOR DESCRIPTION OF STATUS CODES.

Rev	Status	Date	Description	
P02	S3	04/07/25	ISSUE FOR PLANNING	D.O.R
P01	S3	23/01/25	ISSUE FOR PLANNING	D.D.

Client
DUBLIN COUNTY COUNCIL

Project Title
GLOVER COURT

Drawing Title
ROOF LEVEL
PROPOSED SOLAR PV LAYOUT

QUALITY ISO 9001:2015 NSAI Certified
HEALTH & SAFETY ISO 45001:2018 NSAI Certified
ENVIRONMENT ISO 14001:2015 NSAI Certified

Dublin 01 4872300
Cork 021 2375080
Roscommon 090 6602380
Website www.varming.ie

Engineering for the Future

Varming Consulting Engineers Ltd.

Revision	Project Drawing Reference		
P02	23681-VCE-XX-RF-DR-E-800		
Status: S3	Varming Project Number: 23681		
Date: NOV '23	Checked By: D.D.	Drawn By: A.W.	Scale: 1:100@A1

© Copyright Varming Consulting Engineers Ltd

Titleblock Revision: 2020_2