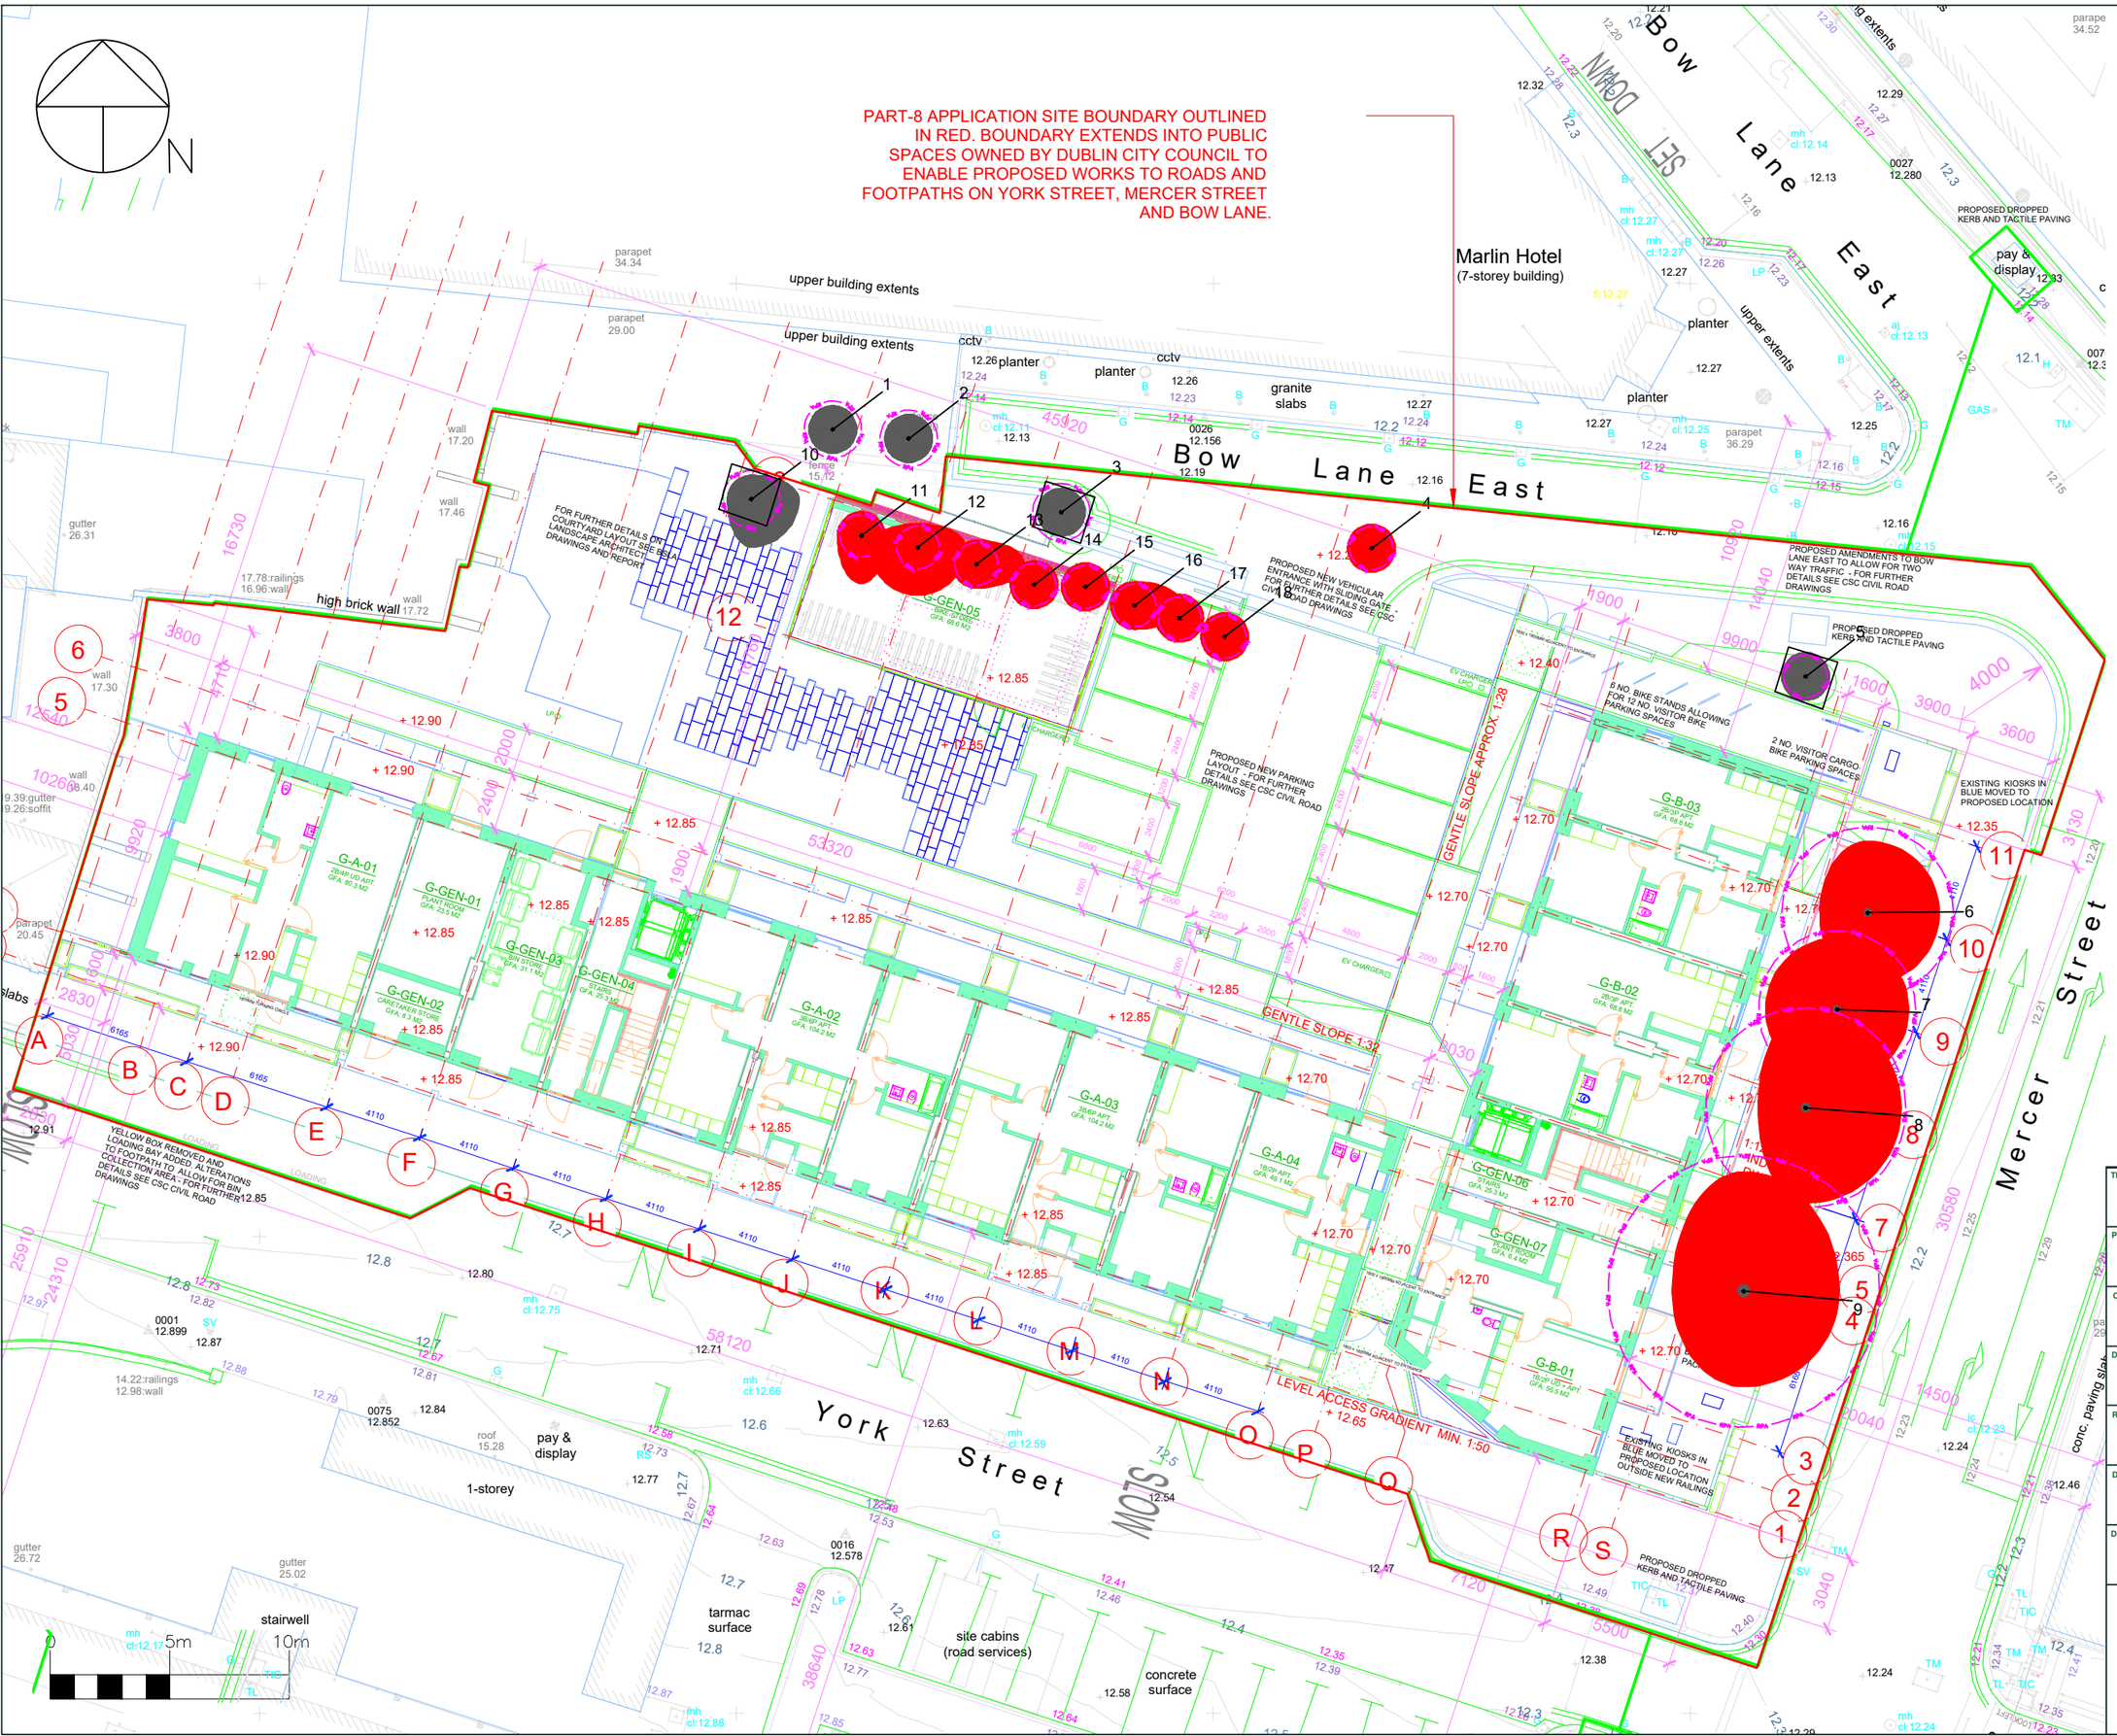

LEGEND

- Category A (Tree stem and canopy spread)
- Category B
- Category C
- Category U
- Root Protection Area
- Trees & hedgerows to be removed
- Site Boundary
- Existing Layout
- Proposed Layout
- Existing Ground Levels
- Proposed Ground Levels
- Tree Protection Barriers consisting of plywood boards or chestnut pale fencing wrapped around tree stems with orange mesh hazard tape.

Area within forms Construction Exclusion Zone and is required to protect retained street trees.

TITLE: Tree Impact & Protection Plan	
PROJECT / SITE: Glover Court, Dublin 2	
CLIENT: Dublin City Council	
DRAWING REF: 23-507-03	
REVISION: v1	
DATE: 07.07.2025	SCALE: 1:250@A3
DRAWN BY: JM	CHECKED BY: RC

This drawing and its contents are the property of John Morris Arboricultural Consultancy Ltd and must not be copied, reproduced or distributed without the consent of:

John Morris Arboricultural Consultancy Ltd
Executive Suites, Weavers Court, Linfield Road, Belfast, BT12 5GH
Email: info@johnmorristrees.com | Mobile: +44 (0) 7830 793 487
Web: www.johnmorristrees.com