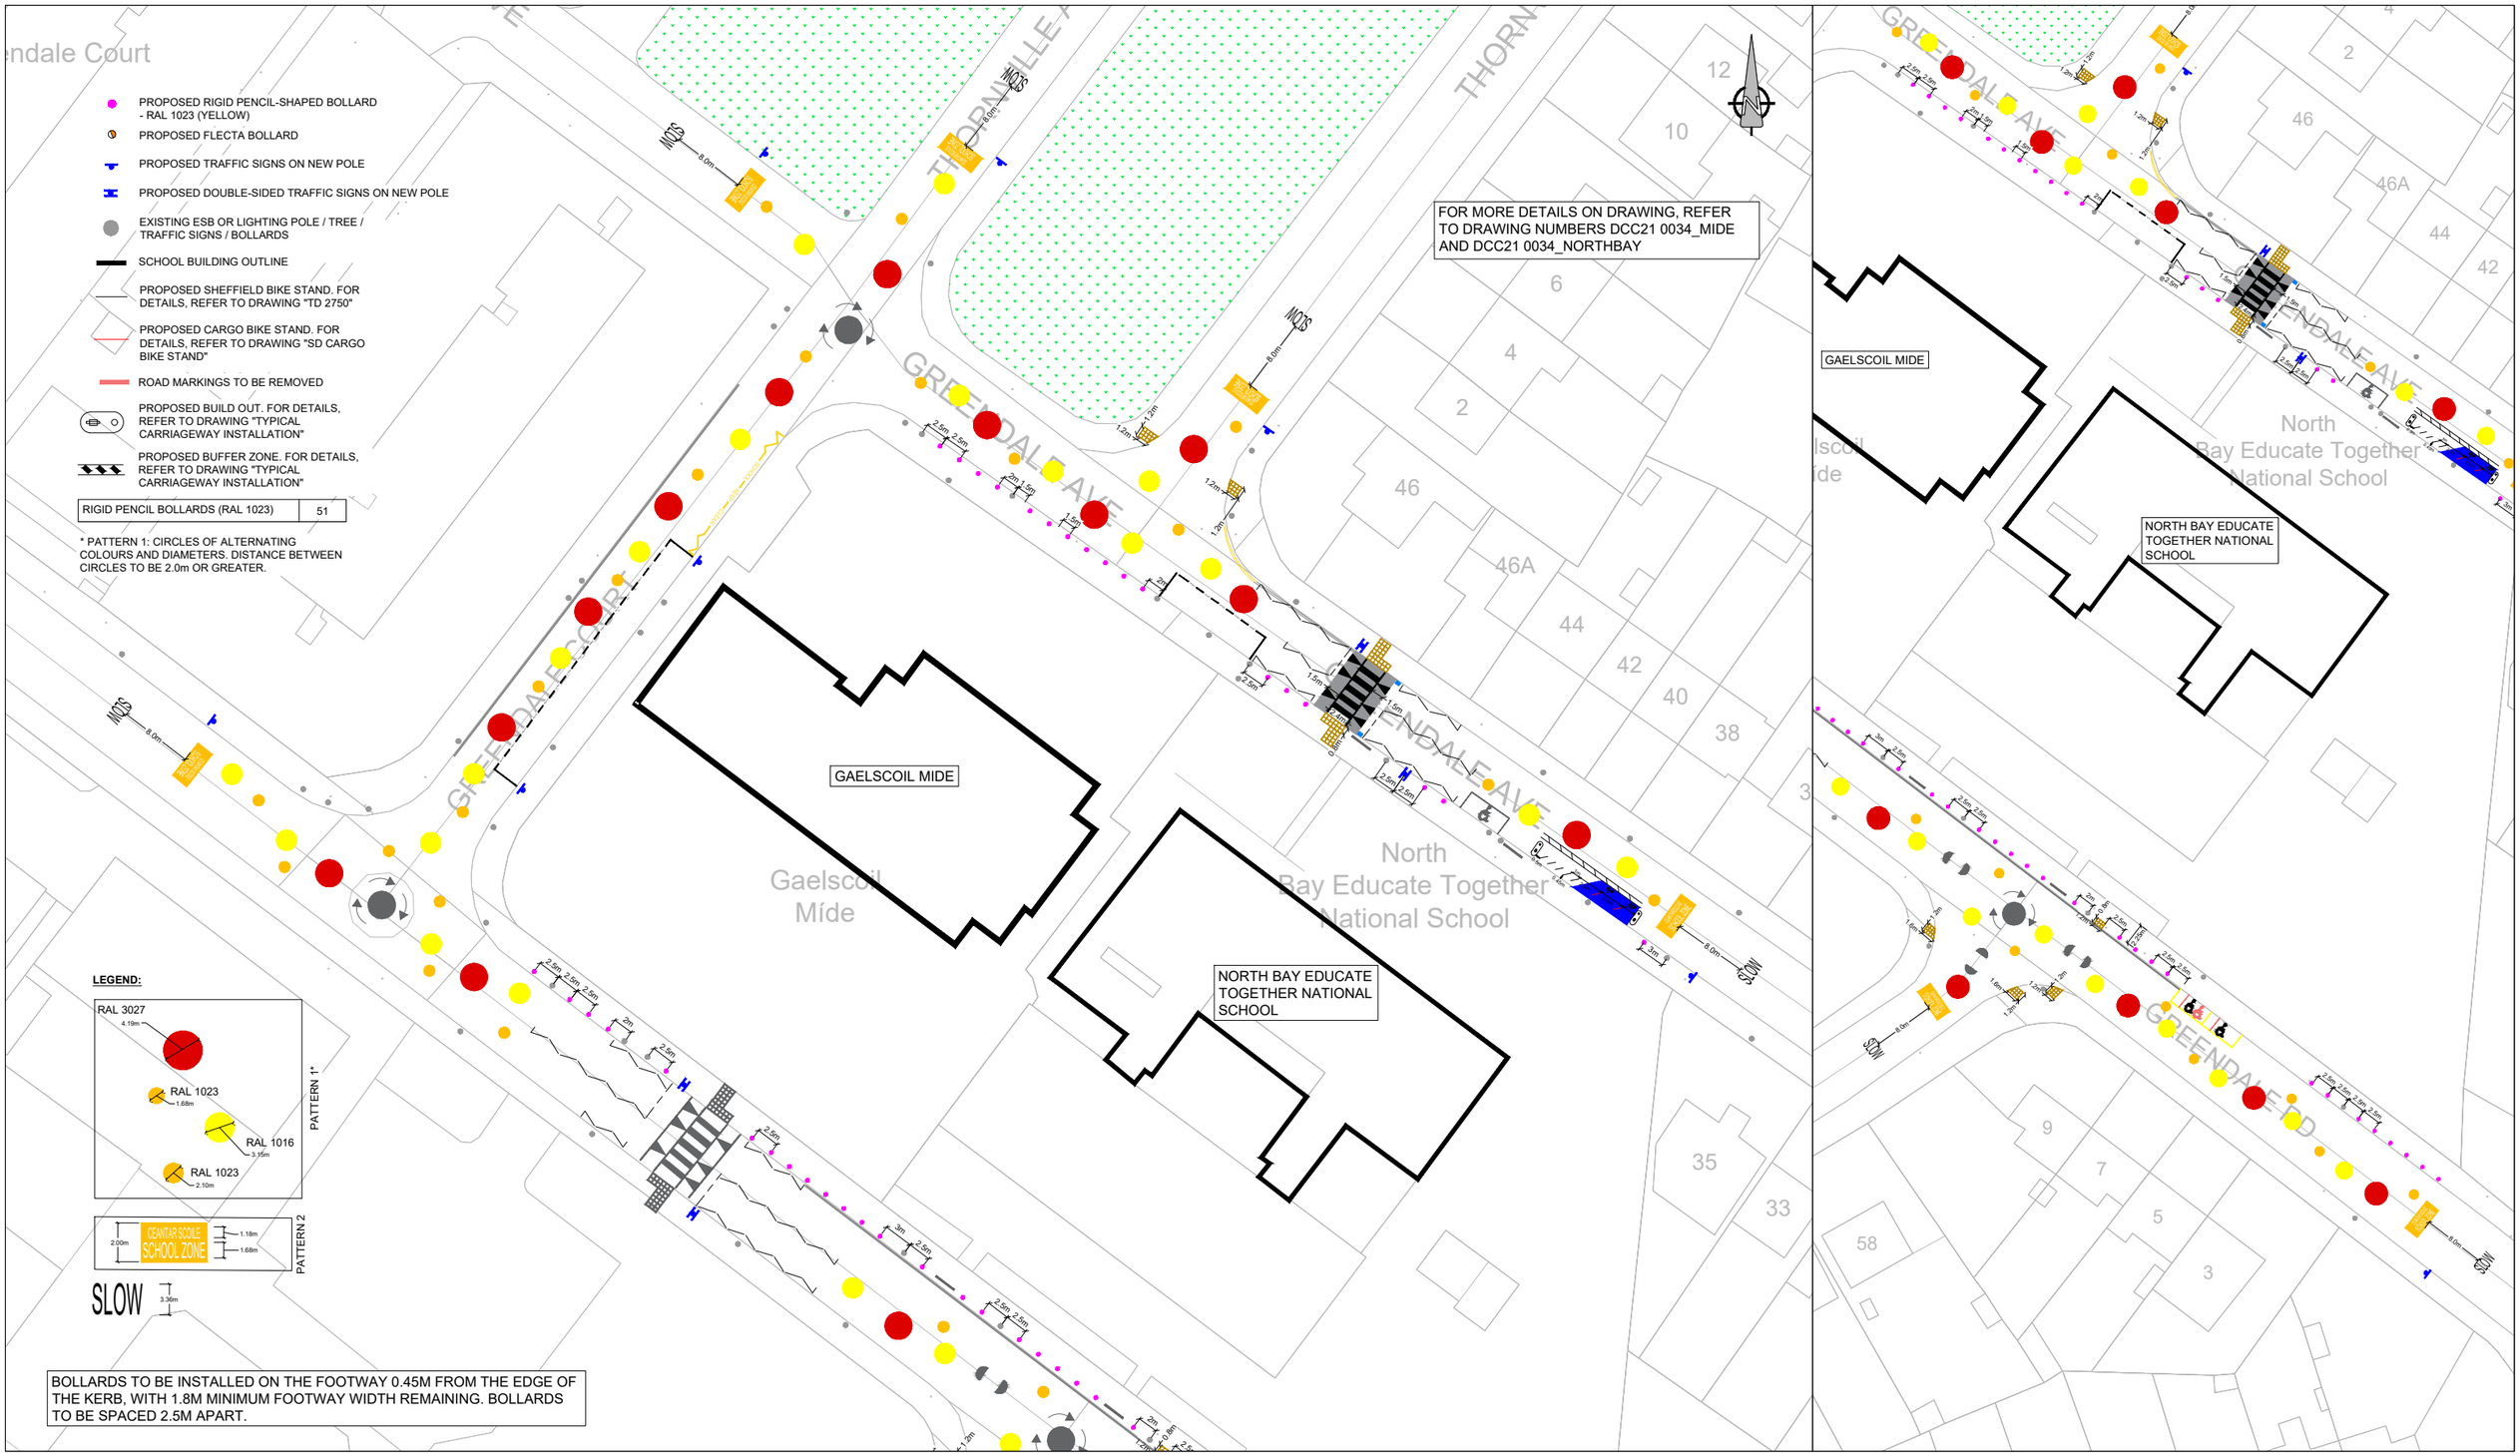

Comhairle Cathrach Bhaile Átha Cliath
Dublin City Council

DUBLIN CITY COUNCIL
Comhairle Chathair Bhaile Aithe Cliath

ENVIRONMENT & TRANSPORT DEPT.
CIVIC OFFICES
WOOD QUAY, DUBLIN 8

BRENDAN O'BRIEN
ACTING EXECUTIVE MANAGER TRAFFIC

Údarás Náisiúnta Iompair
National Transport Authority

NOTES
1. © Ordnance Survey Ireland.
© Ordnance Survey Ireland. All rights reserved.
License number 2024/23/CCMA/DublinCityCouncil

CONCEPT

NOTES:
1. ALL EXISTING ROAD MARKINGS AND FEATURES SHOWN IN GREY ARE TO BE RETAINED, UNLESS OTHERWISE STATED.
2. DESIGN IS BASED ON AVAILABLE ORDINANCE SURVEY MAPPING. EXISTING FEATURES, SUCH AS BUILDOUTS, TRAFFIC ISLANDS, ROAD MARKINGS ETC., WERE ESTIMATED BY THE DESIGNERS BY USE OF AERIAL PHOTOGRAPHY DATA.
3. ALL ACCESSES TO BE KEPT UNOBSTRUCTED.
4. REVIEW OF EXISTING SERVICES LOCATION & DEPTH HAS NOT BEEN UNDERTAKEN.

Project Title: DCC SAFE ROUTES TO SCHOOL - GAELSCOIL MÍDE, GREENDALE ROAD, KILBARRACK, DUBLIN 5 AND NORTHBAY EDUCATE TOGETHER, GREENDALE AVENUE, DUBLIN 5

Drawing Title: GENERAL ARRANGEMENT

PRELIMINARY:	Designed: GKB	CAD File:	Sheet: 1 OF 1
APPROVAL:	Drawn: GKB		
TENDER:	Checked:	Job No.: 210034	Dwg No.: DCC21 0034_MIDE_NORTHBAY
CONSTRUCTION:	Approved:	Scale: 1/200 @ A1 Date: APR '25	Rev: 0