GAELSCOIL INSE CHÓR - GENERAL ARRANGEMENT - SECTION 2

EXISTING LAYOUT

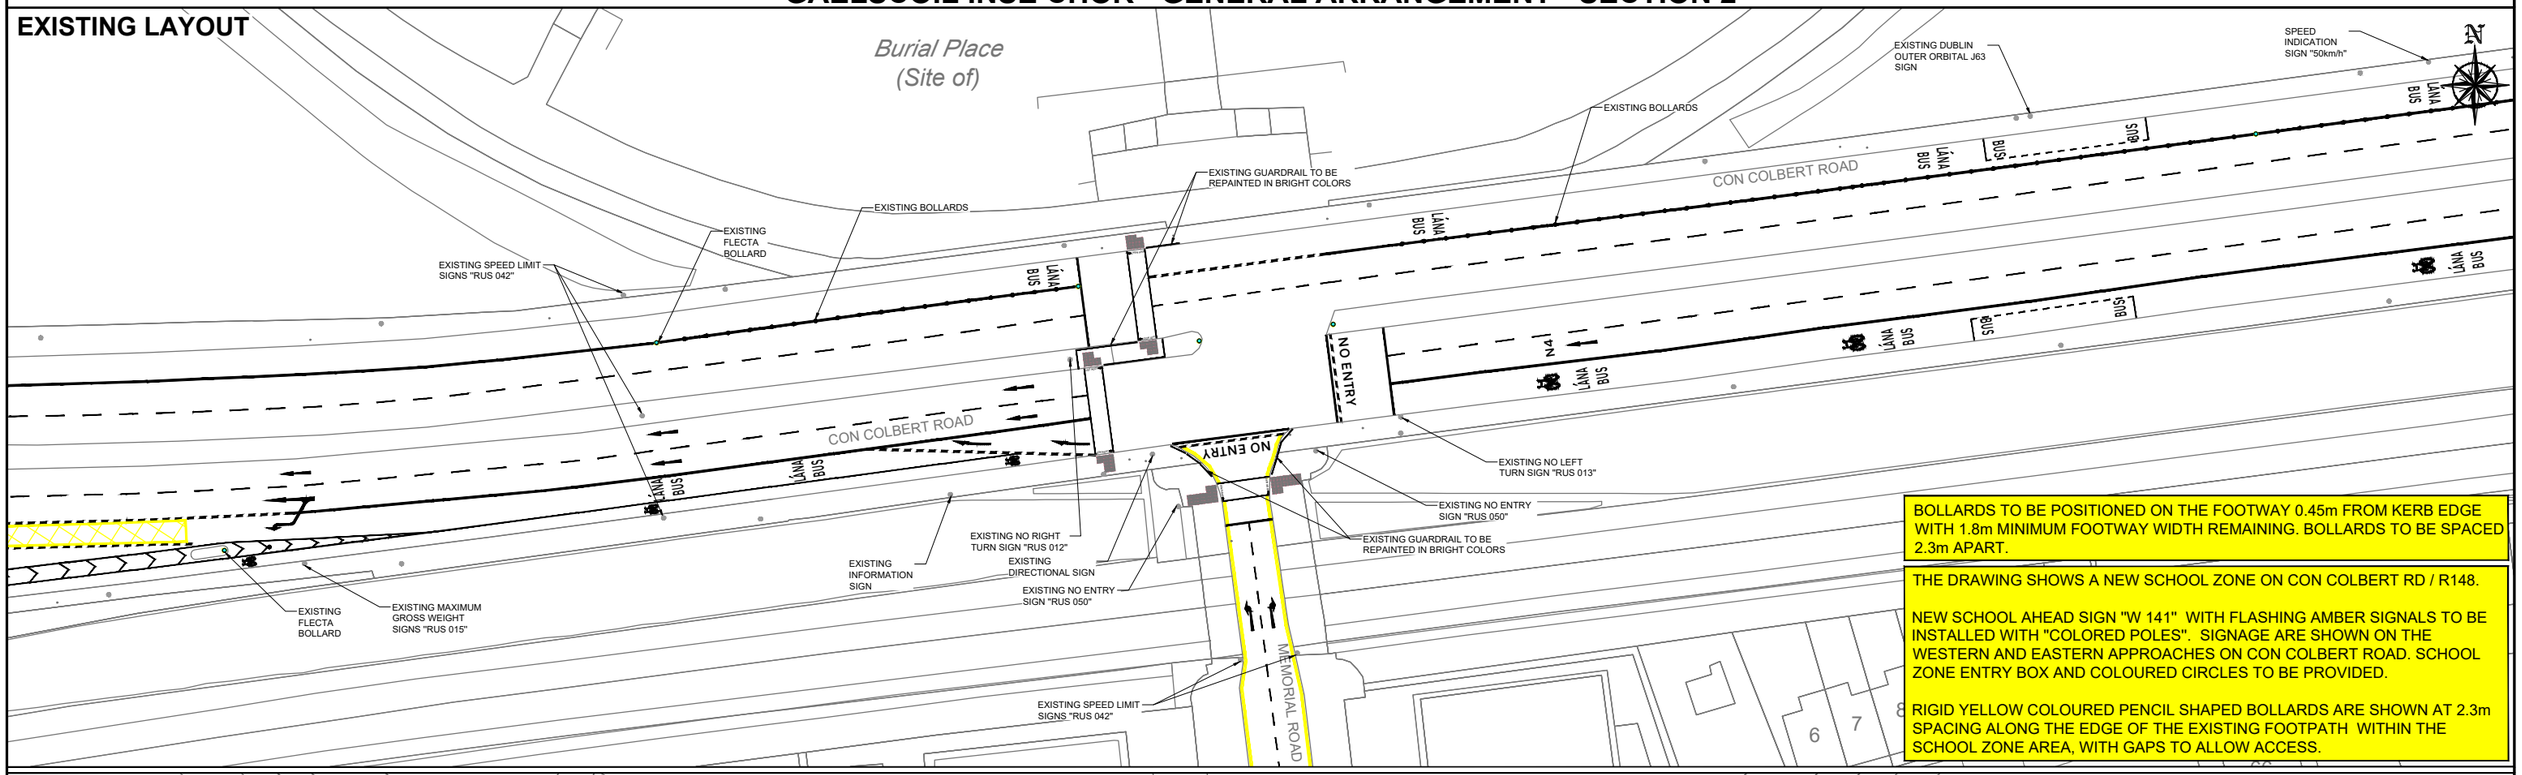

BOLLARDS TO BE POSITIONED ON THE FOOTWAY 0.45m FROM KERB EDGE WITH 1.8m MINIMUM FOOTWAY WIDTH REMAINING. BOLLARDS TO BE SPACED 2.3m APART.

THE DRAWING SHOWS A NEW SCHOOL ZONE ON CON COLBERT RD / R148.

NEW SCHOOL AHEAD SIGN "W 141" WITH FLASHING AMBER SIGNALS TO BE INSTALLED WITH "COLORED POLES". SIGNAGE ARE SHOWN ON THE WESTERN AND EASTERN APPROACHES ON CON COLBERT ROAD. SCHOOL ZONE ENTRY BOX AND COLOURED CIRCLES TO BE PROVIDED.

RIGID YELLOW COLOURED PENCIL SHAPED BOLLARDS ARE SHOWN AT 2.3m SPACING ALONG THE EDGE OF THE EXISTING FOOTPATH WITHIN THE SCHOOL ZONE AREA, WITH GAPS TO ALLOW ACCESS.

PROPOSED LAYOUT

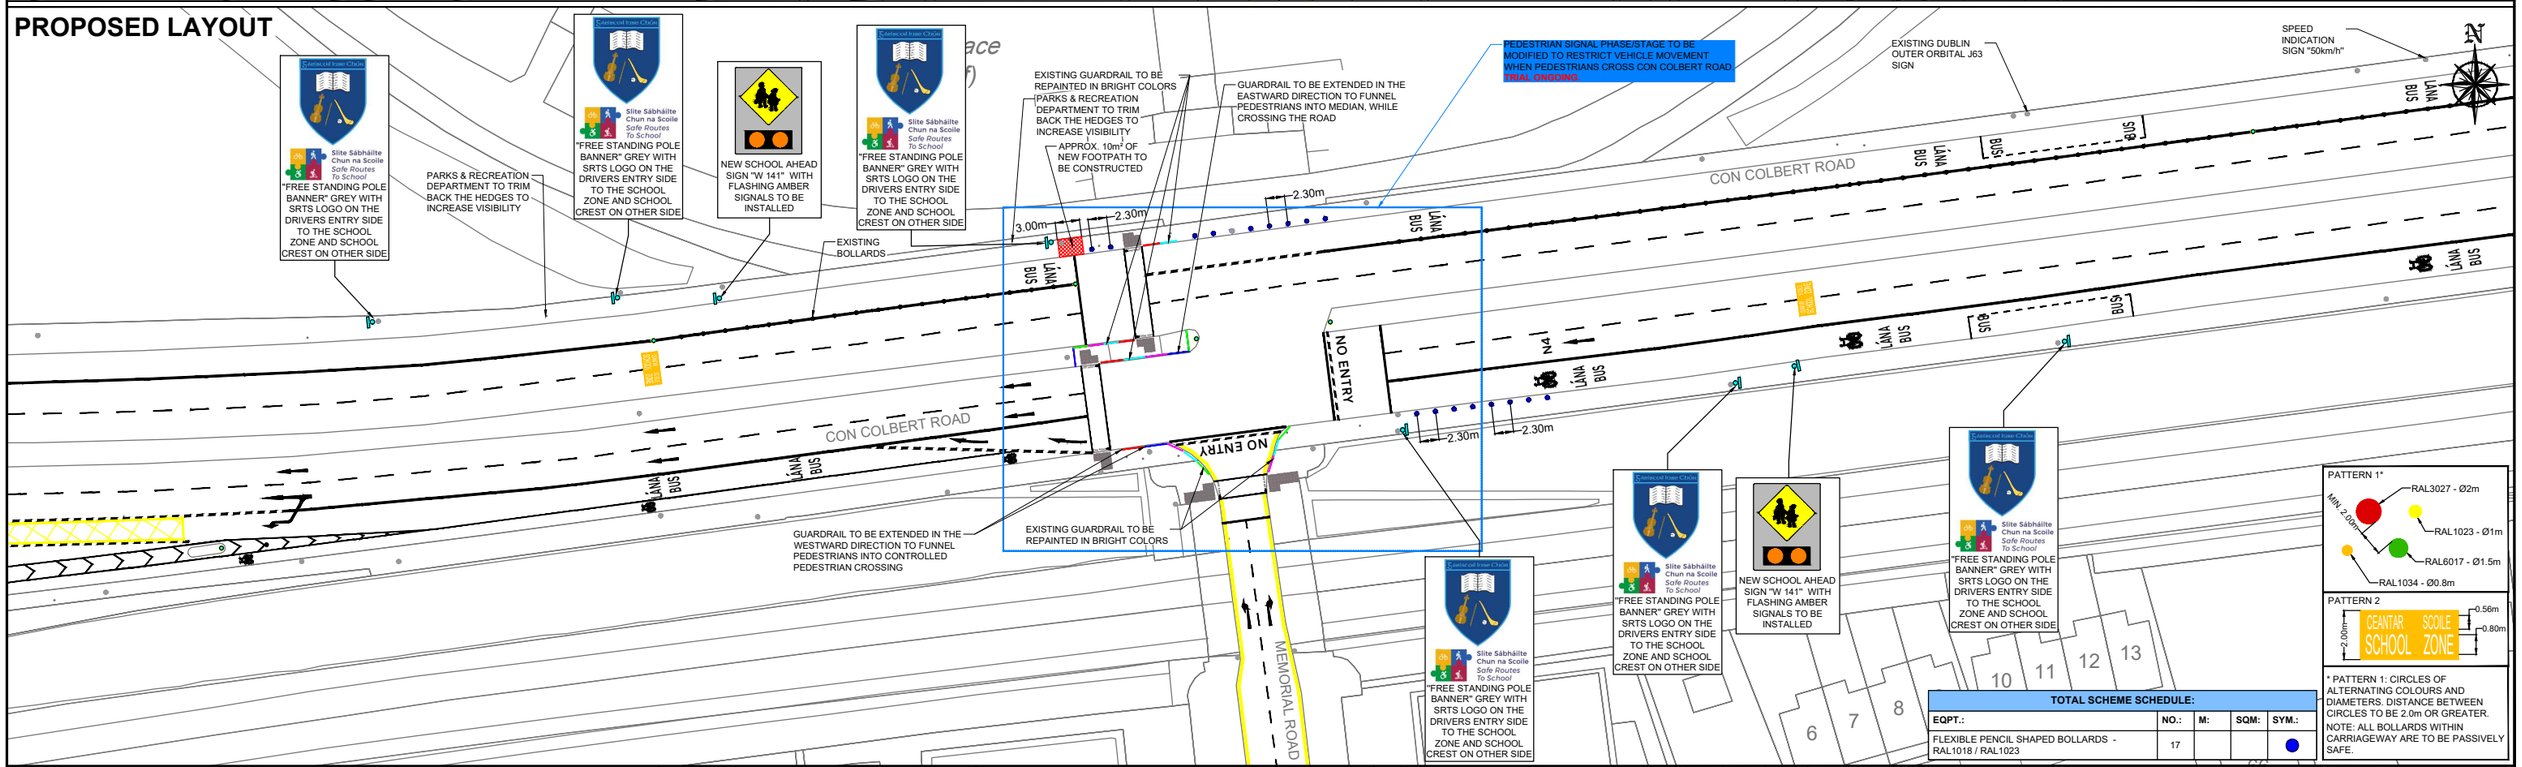

PATTERN 1*
RAL3027 - Ø2m
MIN. 2.00m
RAL1023 - Ø1m
RAL6017 - Ø1.5m
RAL1034 - Ø0.8m

PATTERN 2
2.00m
0.56m
0.80m
CEANTAR SCOILE
SCHOOL ZONE

* PATTERN 1: CIRCLES OF ALTERNATING COLOURS AND DIAMETERS. DISTANCE BETWEEN CIRCLES TO BE 2.0m OR GREATER.
NOTE: ALL BOLLARDS WITHIN CARRIAGEWAY ARE TO BE PASSIVELY SAFE.

TOTAL SCHEME SCHEDULE:

EQPT.:	NO.:	M:	SQM:	SYM.:
FLEXIBLE PENCIL SHAPED BOLLARDS - RAL1018 / RAL1023	17			

Comhairle Cathrach Bhaile Átha Cliath
Dublin City Council
Údarás Náisiúnta Iompair
National Transport Authority

DUBLIN CITY COUNCIL
Comhairle Chathair Bhaile Aithe Cliath
ENVIRONMENT & TRANSPORT DEPT.
CIVIC OFFICES
WOOD QUAY, DUBLIN 8
BRENDAN O'BRIEN
ACTING EXECUTIVE MANAGER TRAFFIC

NOTES:
1) All existing road markings and features shown in grey are to be retained, unless otherwise stated.
2) Design is based on available ordinance survey mapping. Existing features, such as build-outs, traffic islands, road markings etc., were estimated by the designers by use of aerial photography data.
3) All accesses to be kept unobstructed.
4) Review of existing services location & depth has not been undertaken.

© Ordnance Survey Ireland.
© Ordnance Survey Ireland. All rights reserved.
License number 2024/25/CCMA/Dublin City Council

DRAFT

LEGEND:
- NEW SIGN POLE WITH SIGN
- EXISTING LIGHTING COLUMN OR SIGN POLE
- EXISTING FLEXIBLE BOLLARDS - BUS & CYCLE LN SEGREGATION
- EXISTING FLECTA BOLLARDS
- EXISTING & PROPOSED NEW ROAD MARKINGS

No.:	Revision:	Date:	By:	Chk'd:	App'd:
1.	Removed SRTS el. on Memorial Rd	17/07/2025	MBJ	CF	CF

STAGE:	Date:	App'd:
PRELIMINARY		
APPROVAL		
TENDER		
CONSTRUCTION		

PROJECT TITLE:
DCC SAFE ROUTES TO SCHOOL

DRAWING TITLE:
GAELSCOIL INSE CHÓR - GENERAL ARRANGEMENT - SECTION 2

DESIGNED:	KMcK	CAD FILE:	M:\General\Sustainable Transport Unit\STMG PROJECTS\DCC21 XXXX\DCC 21 0034 Schools\School Zones\Current Schools\Southside\Gaelscoil Inse Chór, Inchicore\2. Design\DWG Drawings\Outgoing Drawings		
DRAWN:	MBJ	JOB NO.:	DCC 16 003	SHEET:	1 OF 1
CHECKED:	CF	SCALE:	1:750 @ A3	Dwg No.:	DCC-210034-SRTS-GSIC-02
APPROVED:	CF	DATE:	04/04/2025		REV: 1