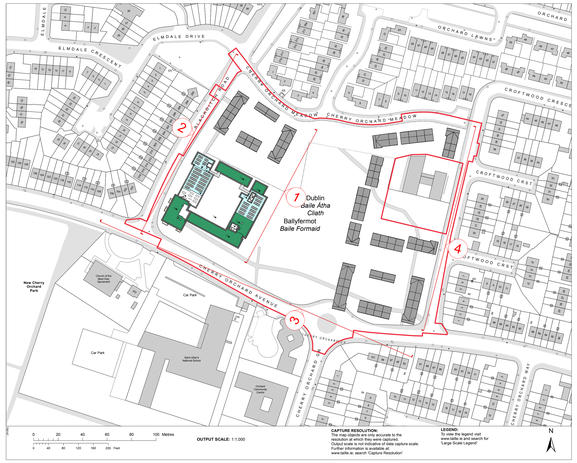

Key Plan
Scale: 1:1250

1 Site Section/ Elevation
Scale: 1:200

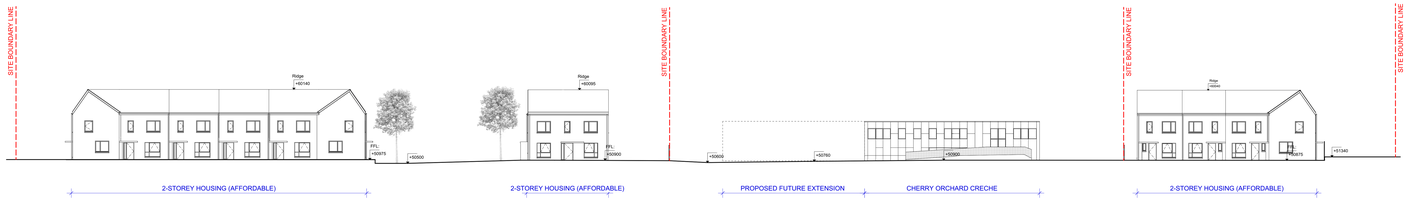

4 Site Section/Elevation (Croftwood Crescent)
Scale: 1:200

0 10 20 30 40 M

Use figured dimensions only. Do not scale drawings.Read in conjunction with specifications and other relevant drawings. Report any discrepancies, errors or omissions to the Architect at once. Check all dimensions on site. This drawing is the copyright of Sean Harrington Architects. Reproduction in whole or in part without written consent is prohibited.

Rev	Description	Drn	Date
P01	First Issue for Comment		27.11.25

SEÁN HARRINGTON ARCHITECTS
Sean Harrington
Architects Limited
Dublin 1 Ireland
t: 01 8730 400
e: info@shaa.ie

Project
Social Housing Bundle 4&5
NDFA
Drawing Title
Site Sections

Project Status	Scale	Date	Drawn / Rev. / Col. / Lyr. / Sys. / Ref. No.	Drawing No.
PLANNING	1:200	NOV '25	-SHB5-CRD-DR-SHA-AR-P3-2100	P01
Drawn by	Checked by	Date		
PTA	TMK	QC5		