NOTES

GENERAL

1.) THESE DRAWINGS TO BE READ IN CONJUNCTION WITH ALL RELEVANT HAYES HIGGINS ENGINEERING DRAWINGS AND SPECIFICATIONS.

2.) DO NOT SCALE. USE FIGURED DIMENSIONS ONLY.

3.) ALL TRAFFIC SIGNS AND ROAD MARKINGS TO BE INSTALLED IN ACCORDANCE WITH THE DEPARTMENT OF TRANSPORT TRAFFIC SIGNS MANUAL

4.) ALL TACTILE PAVING TO BE INSTALLED IN ACCORDANCE WITH GOOD PRACTICE GUIDELINES ON ACCESSIBILITY OF STREET SCAPES MARCH 2009

LEGEND

	PROPOSED SITE BOUNDARY
71.750	PROPOSED SITE LEVELS
T.O.K	TOP OF KERB
B.O.K	BOTTOM OF KERB
1:100 →	PROPOSED GRADIENT/CROSSFALL

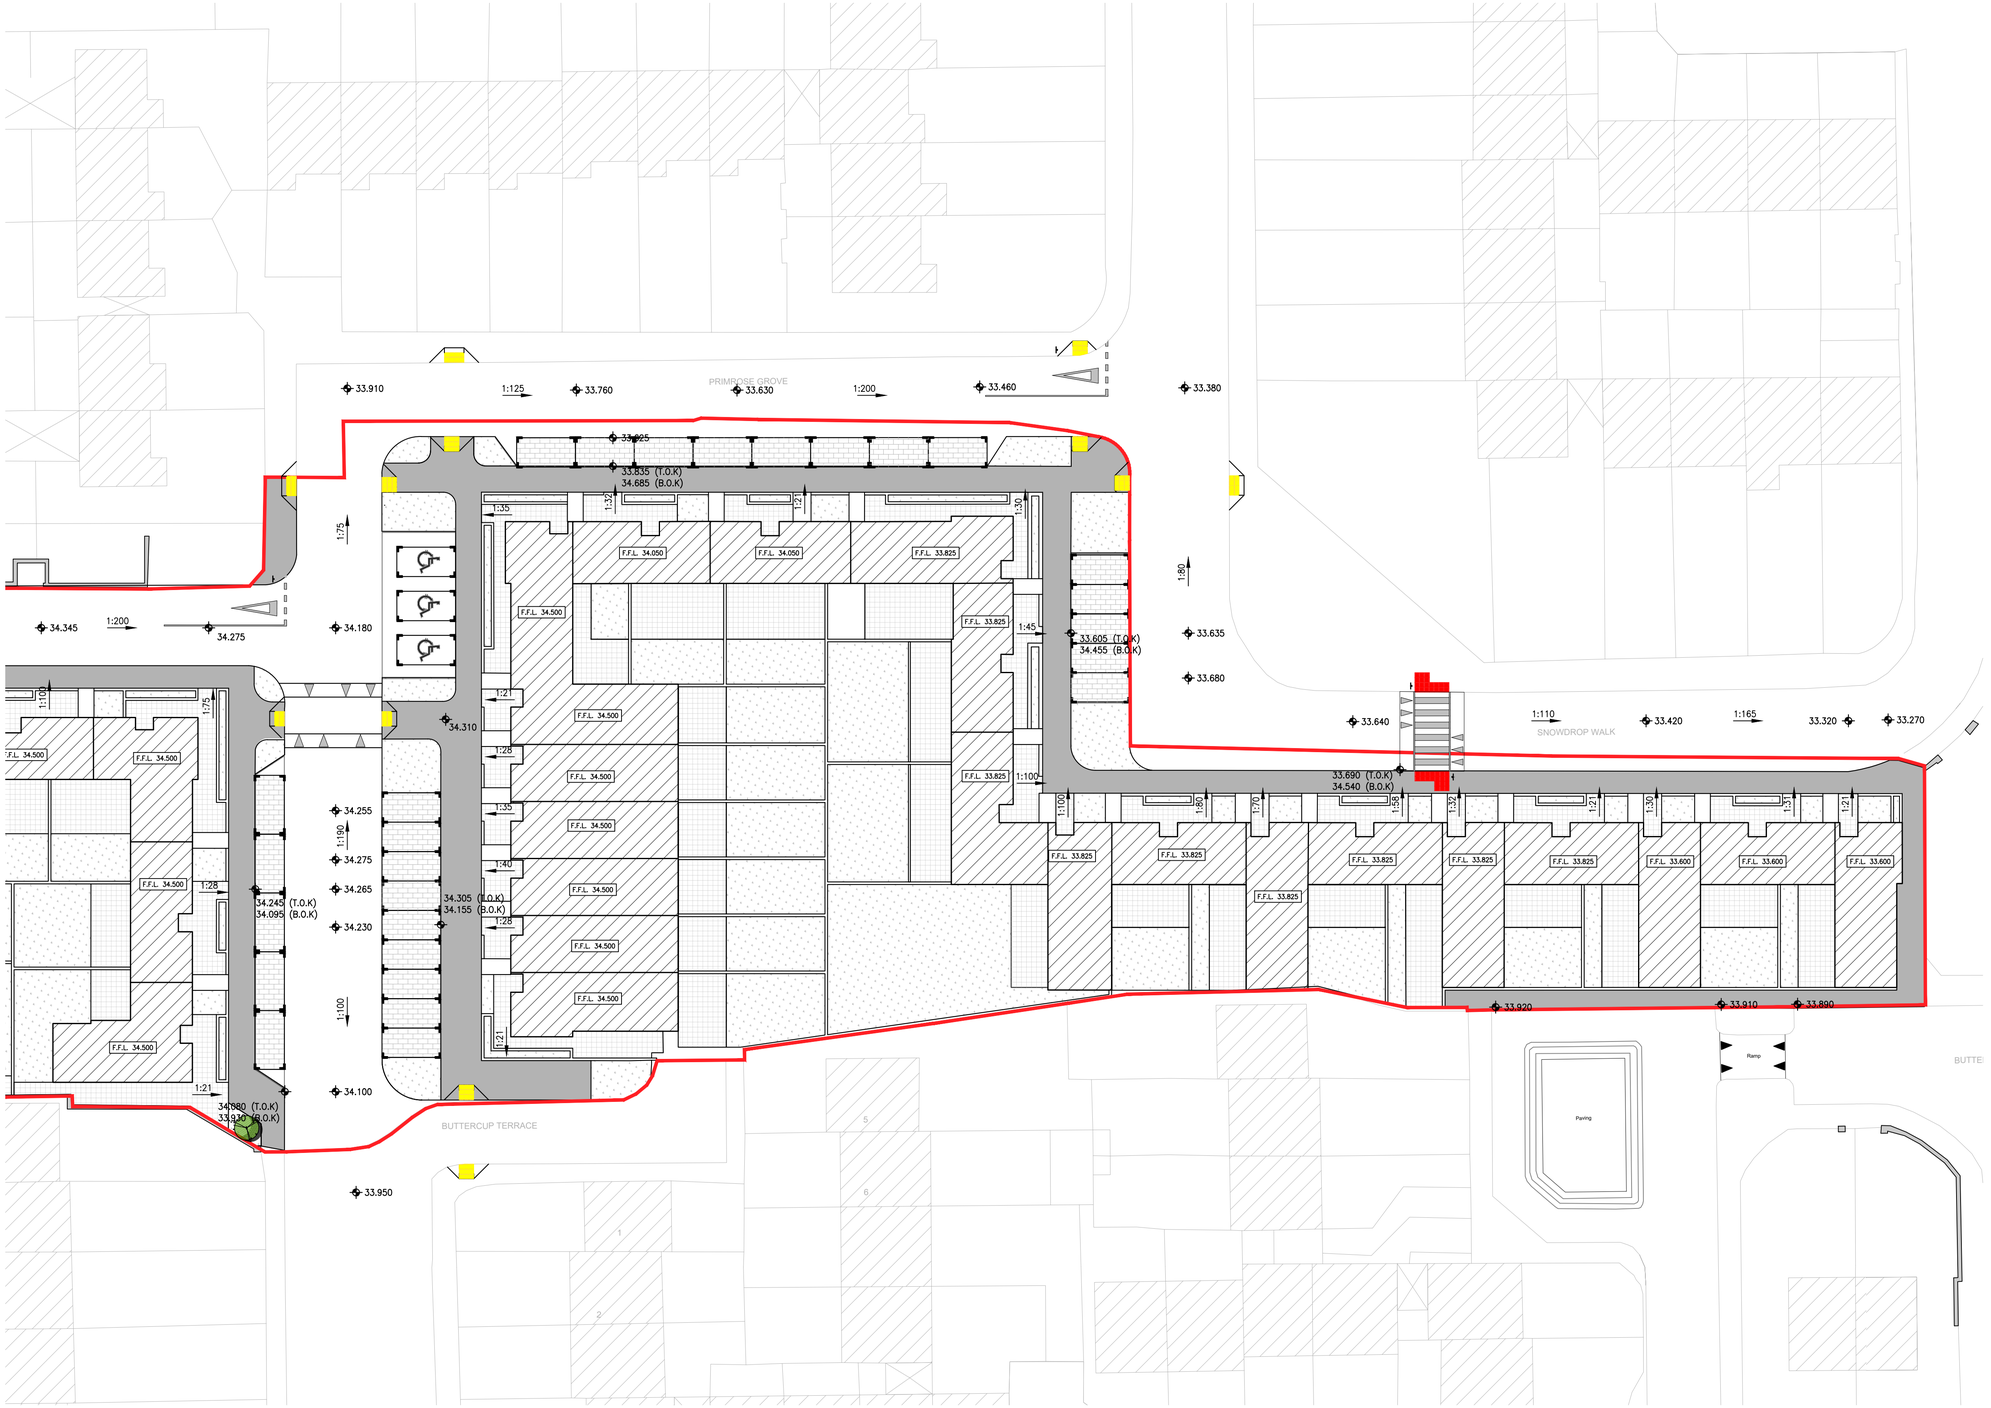

P1	14.07.26	REVISED PER PRE-PART 8 SUBMISSION COMMENTS	LS	LM
P	17.04.26	ISSUED FOR PLANNING	LS	LM
REV	DATE	DESCRIPTION	DWG BY	APPR. BY

ISSUED
PLANNING

CLIENT
RESPOND
SOCIAL HOUSING

PROJECT NAME
84 HOUSES
AT DARNDALE

DRAWING NAME
PROPOSED
SITE LEVELS
SHEET 2 OF 2

PROJECT No.
25D046

DRAWING No.	REVISION
04–B	P1
SCALE: 1:250	DRAWN DATE: 27.11.25

CAD DRAWN BY	CHECKED BY	APPROVED BY
L.S.	L.M.	D.H.

HAYES HIGGINS PARTNERSHIP
The Glass House, 11 Coke Lane
Smithfield, Dublin 7. Tel: 01 6612321
E-mail: admin@hayeshiggins.ie
Gas House Lane, Kilkenny. Tel: (056) 7764710
Email: info@hhp.ie

A1

© HAYES HIGGINS PARTNERSHIP