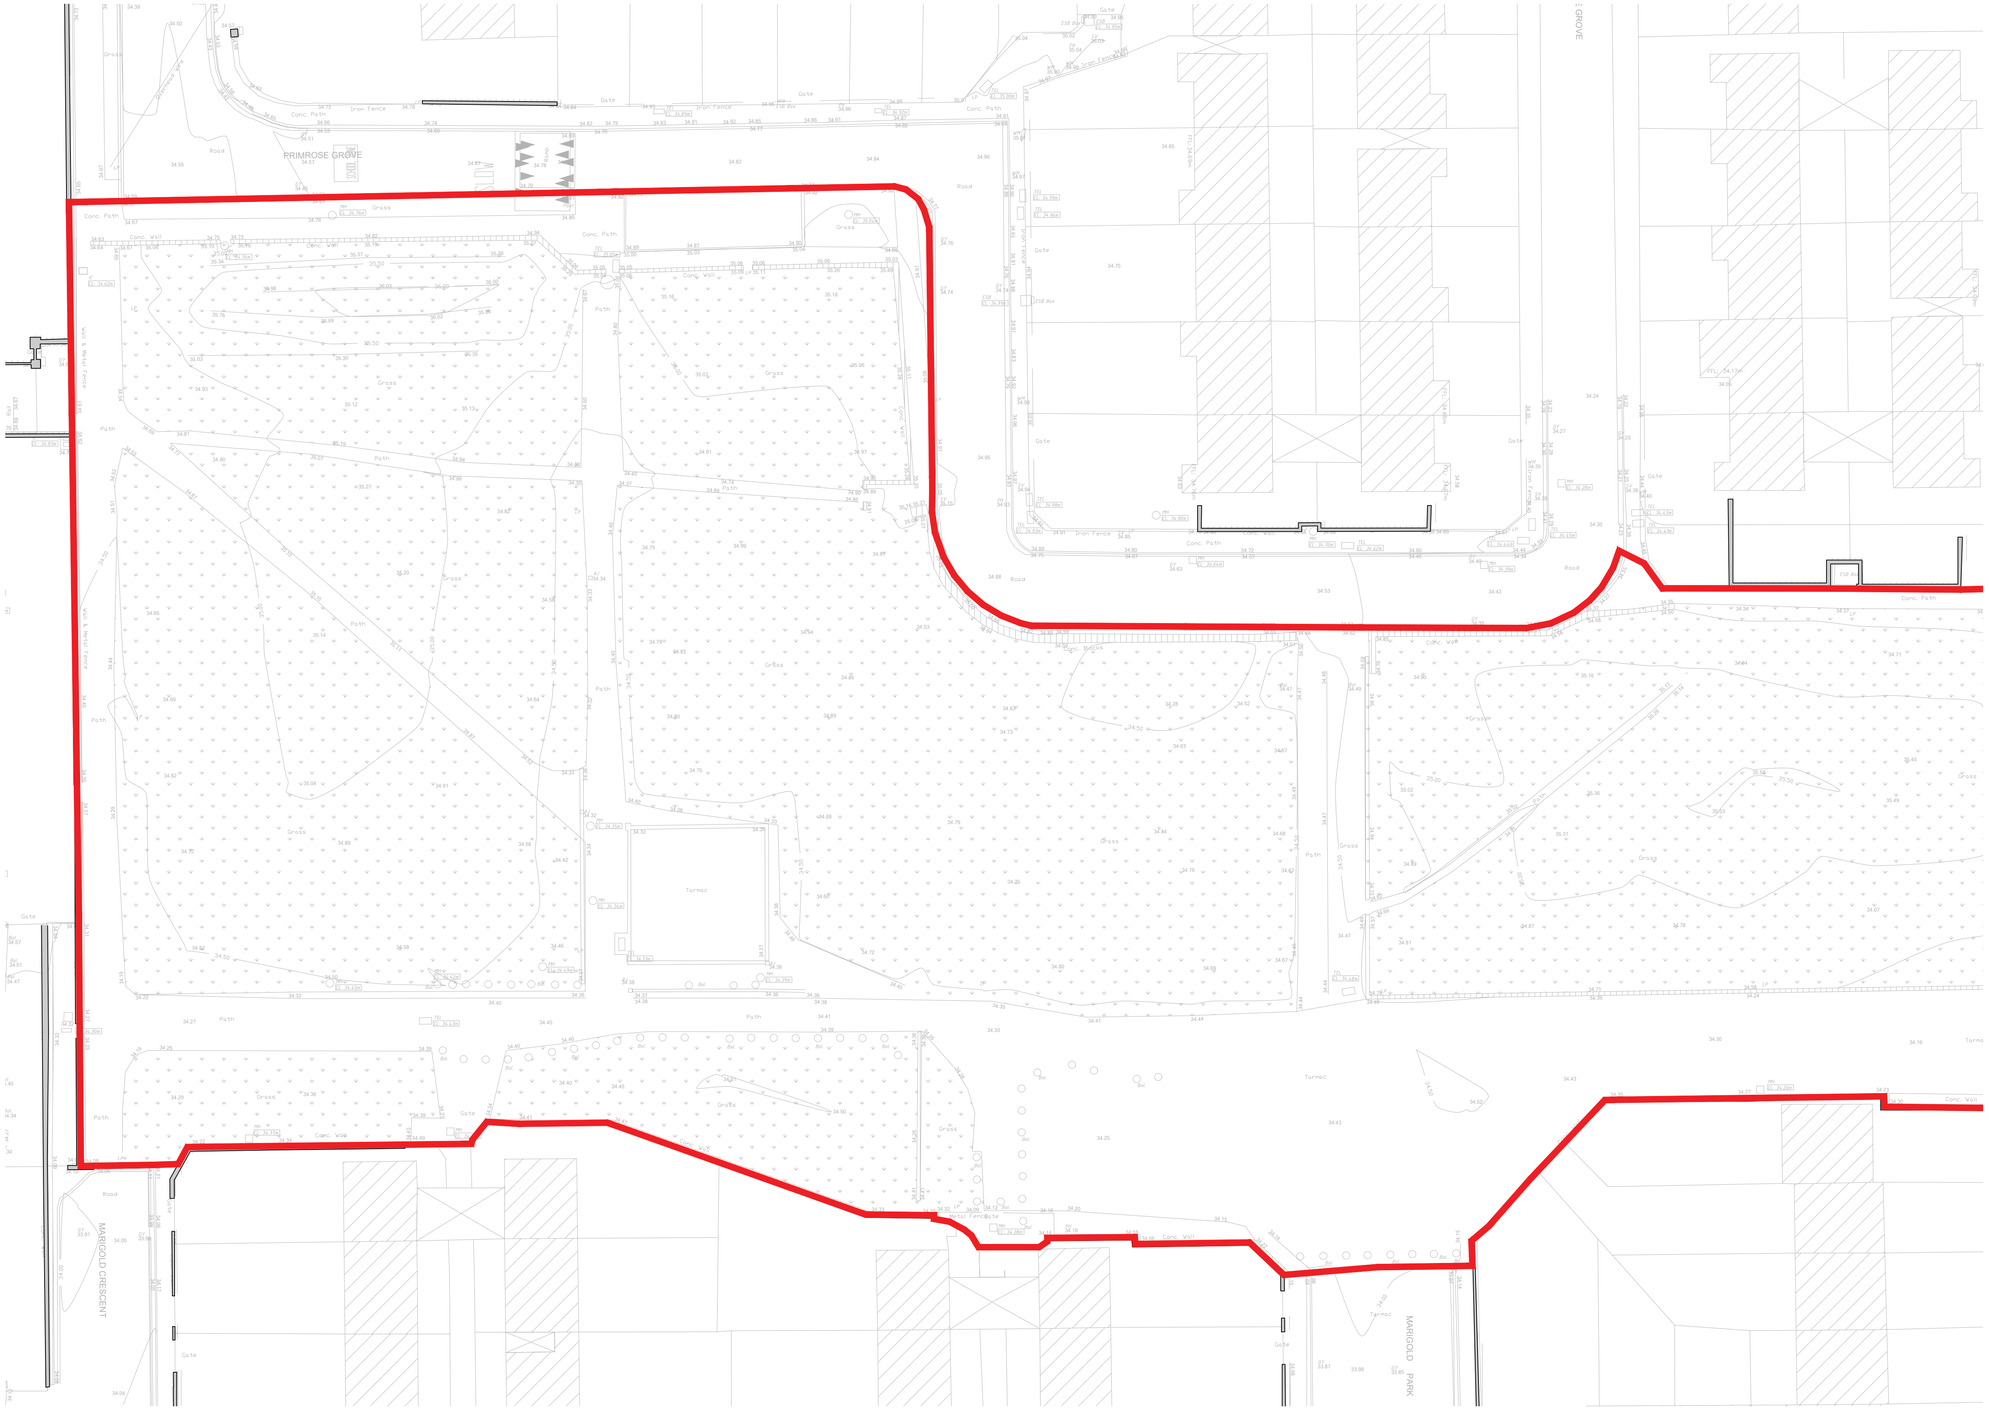

NOTES

GENERAL

1.) THESE DRAWINGS TO BE READ IN CONJUNCTION WITH ALL RELEVANT HAYES HIGGINS ENGINEERING DRAWINGS AND SPECIFICATIONS.

2.) DO NOT SCALE. USE FIGURED DIMENSIONS ONLY.

LEGEND

- PROPOSED SITE BOUNDARY
- EXISTING BUILDING
- 71.29 EXISTING SITE LEVELS

REV	DATE	DESCRIPTION	DWG BY	APPR. BY
P1	14.07.26	REVISED PER PRE-PART 8 SUBMISSION COMMENTS	LS	LM
P	17.04.26	ISSUED FOR PLANNING	LS	LM

ISSUED
PLANNING

CLIENT
RESPOND
SOCIAL HOUSING

PROJECT NAME
84 HOUSES
AT DARNDALE

DRAWING NAME
EXISTING
SITE LAYOUT
SHEET 1 OF 2

PROJECT No.
25D046

DRAWING No.	REVISION
01–A	P1

SCALE	DRAWN DATE
1:250	15.04.26

CAD DRAWN BY	CHECKED BY	APPROVED BY
L.S.	L.M.	D.H.

HAYES HIGGINS PARTNERSHIP
The Glass House, 11 Coke Lane
Smithfield, Dublin 7. Tel: 01 6612321
E-mail: admin@hayeshiggins.ie
Gas House Lane, Kilkenny. Tel: (056) 7764710
Email: info@hhp.ie

A1

© HAYES HIGGINS PARTNERSHIP