DWELLING TYPE	NO. OF UNITS	AGGREGATE LIVING AREA	BEDROOM 1 AREA	BEDROOM 2 AREA	BEDROOM 3 AREA	BEDROOM 4 AREA	AGGREGATE BEDROOM AREA	PRIVATE AMENITY SPACE (REAR GARDEN)	AGGREGATE STORAGE	GROSS INTERNAL AREA
Unit Type G: 4 BED/7P HOUSE	1 NO.	**40.4 m²**	**15.3 m²**	**14.1 m²**	**13.8 m²**	**8.3 m²**	**51.5 m²**	**196 m²**	**6.7 m²**	**147 m²**
DHLGH / DCC TARGETS		40 m²	13 m²	11.4 m²	11.4 m²	7.1 m²	43 m²	50 m²	6 m²	110 m²
Unit Type H: 3 BED/6P HOUSE	2 NO.	**37 m²**	**13.3 m²**	**12.3 m²**	**11.8 m²**	**-**	**37.4 m²**	**54 m²**	**6.5 m²**	**116 m²**
DHLGH / DCC TARGETS		37 m²	13 m²	11.4 m²	11.4 m²	-	36 m²	40 m²	6 m²	100 m²

HOUSING UNIT MIX

UNIT TYPE A: 3BED 4P-UNIT (95 sq.m)	9no.
UNIT TYPE B: 3-BED 4P-UNIT (100 sq.m)	2no.
UNIT TYPE C: 3-BED 6P-UNIT (128 sq.m)	4no.
UNIT TYPE D: 2-BED 4P-UNIT (112 sq.m)	8no.
UNIT TYPE E: 3-BED 5P-UNIT (114 sq.m)	1no.
UNIT TYPE F: 2-BED 4P-UNIT (114 sq.m)	4no.
UNIT TYPE G: 4-BED 7P-UNIT (147 sq.m)	1no.
UNIT TYPE H: 3-BED 6P-UNIT (116 sq.m)	2no.
UNIT TYPE J: 3-BED 6P-UNIT (123 sq.m)	1no.
UNIT TYPE K: 2-BED 4P-UNIT (95 sq.m)	2no.

TOTAL SITE AREA: 14887 sq.m / 1.4887 ha
UNITS TYPES PROVIDED: 34 no. houses / 50 no. apts
TOTAL OF UNITS PROVIDED: 84 no. units total
UNITS PER HECTARE: 58
CAR PARKING SPACES PROVIDED: 79
BICYCLE SPACES PROVIDED: 95 IN APARTMENT BLOCK
7 VISITOR SPACES FOR HOUSES IN PUBLIC AREAS

2 PA-028 **HOUSE TYPE H - FIRST FLOOR PLAN**
SCALE 1:100 (A3) / 1:50 (A1)

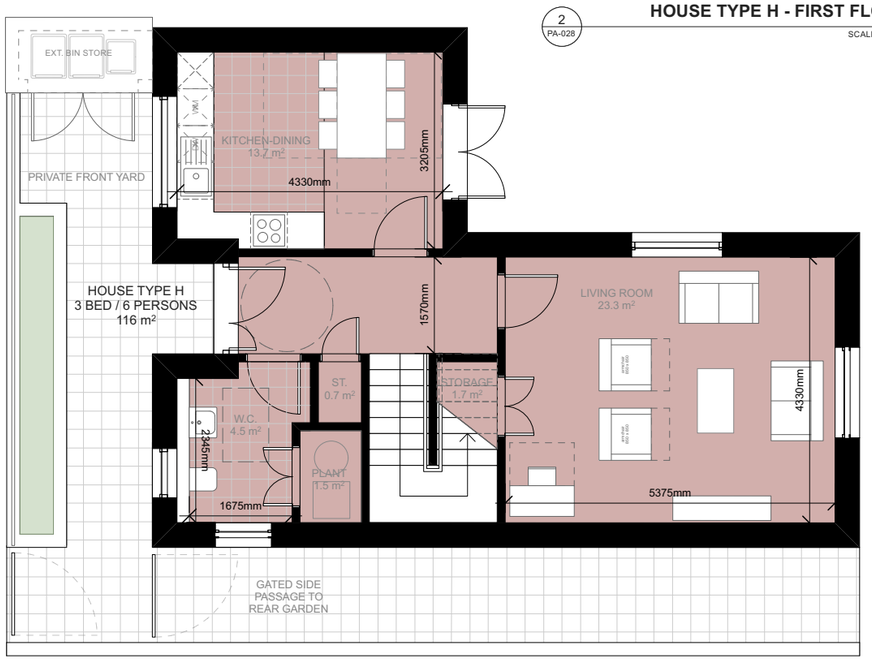

1 PA-028 **HOUSE TYPE H - GROUND FLOOR PLAN**
SCALE 1:100 (A3) / 1:50 (A1)

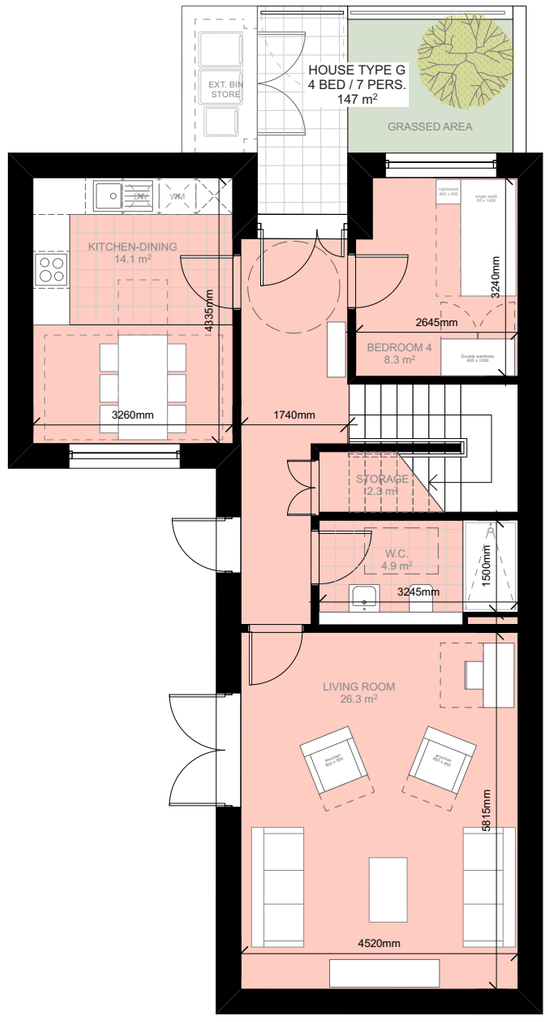

3 PA-028 **HOUSE TYPE G - GROUND FLOOR PLAN**
SCALE 1:100 (A3) / 1:50 (A1)

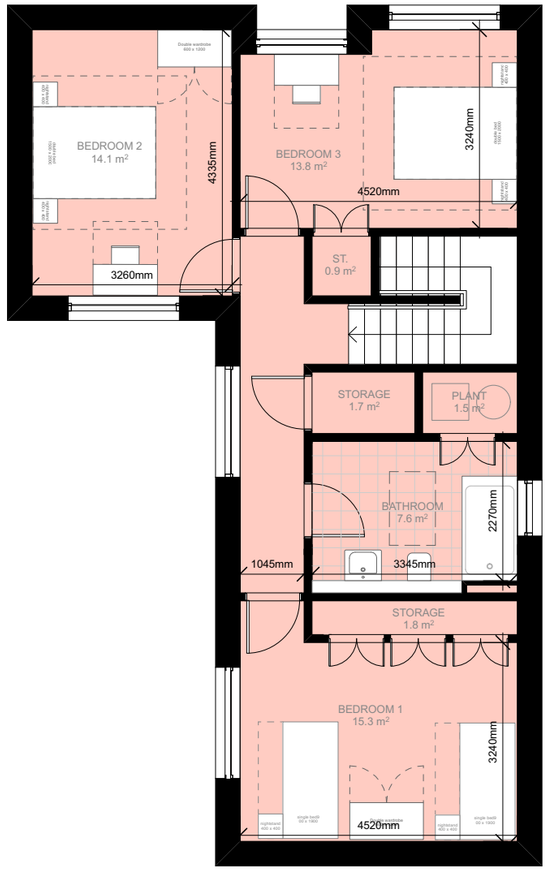

4 PA-028 **HOUSE TYPE G - FIRST FLOOR PLAN**
SCALE 1:100 (A3) / 1:50 (A1)

REVISIONS		STATUS		DRAWN	CHECKED

REVISIONS		STATUS		DRAWN	CHECKED
A	24/07/2026	FA	ISSUED FOR PART 8 PLANNING APPROVAL	CJ	PK

STATUS : PR - PRELIMINARY ISSUE; FI - FOR INFORMATION; FA - FOR APPROVAL; FP - FOR PRICING; FC - FOR CONSTRUCTION

PROJECT: PROPOSED RESIDENTIAL DEVELOPMENT, SPINE SITE, DARNDALE
DRAWING: PROPOSED UNIT PLANS - HOUSE TYPE G & H
JOB NO: 2330 | CLIENT: RESPOND HOUSING ASSOCIATION
DATE: JUL' 2026 | SCALE: 1: 100 (A3) / 1:50 (A1)

PAUL KEOGH ARCHITECTS, CATHEDRAL COURT, NEW ST., DUBLIN 8.
TEL NO: 01 6791551 FAX NO: 01 6793476 E-MAIL: info@pka.ie

DRAWING NO.:2330 / PA / 028 / A

NOTIFY ARCHITECT OF ANY DISCREPANCIES - CHECK DIMENSIONS ON SITE - DO NOT SCALE. USE FIGURED DIMENSIONS ONLY - COPYRIGHT RESERVED - PAUL KEOGH ARCHITECTS ©