
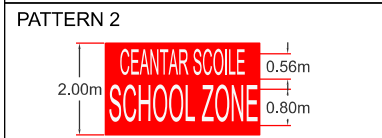



ST. MATTHEW'S NATIONAL SCHOOL, DUBLIN 4 - SCHOOL ZONE

RIGID BOLLARDS/ SHEFFIELD STANDS TO BE POSITIONED ON THE FOOTWAY 0.4m FROM KERB EDGE WITH 1.8m MINIMUM FOOTWAY WIDTH REMAINING.

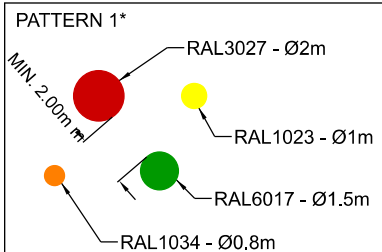

* PATTERN 1: CIRCLES OF ALTERNATING COLOURS AND DIAMETERS. DISTANCE BETWEEN CIRCLES TO BE 2.0m OR GREATER.

NOTE: ALL BOLLARDS WITHIN CARRIAGEWAY ARE TO BE PASSIVELY SAFE.

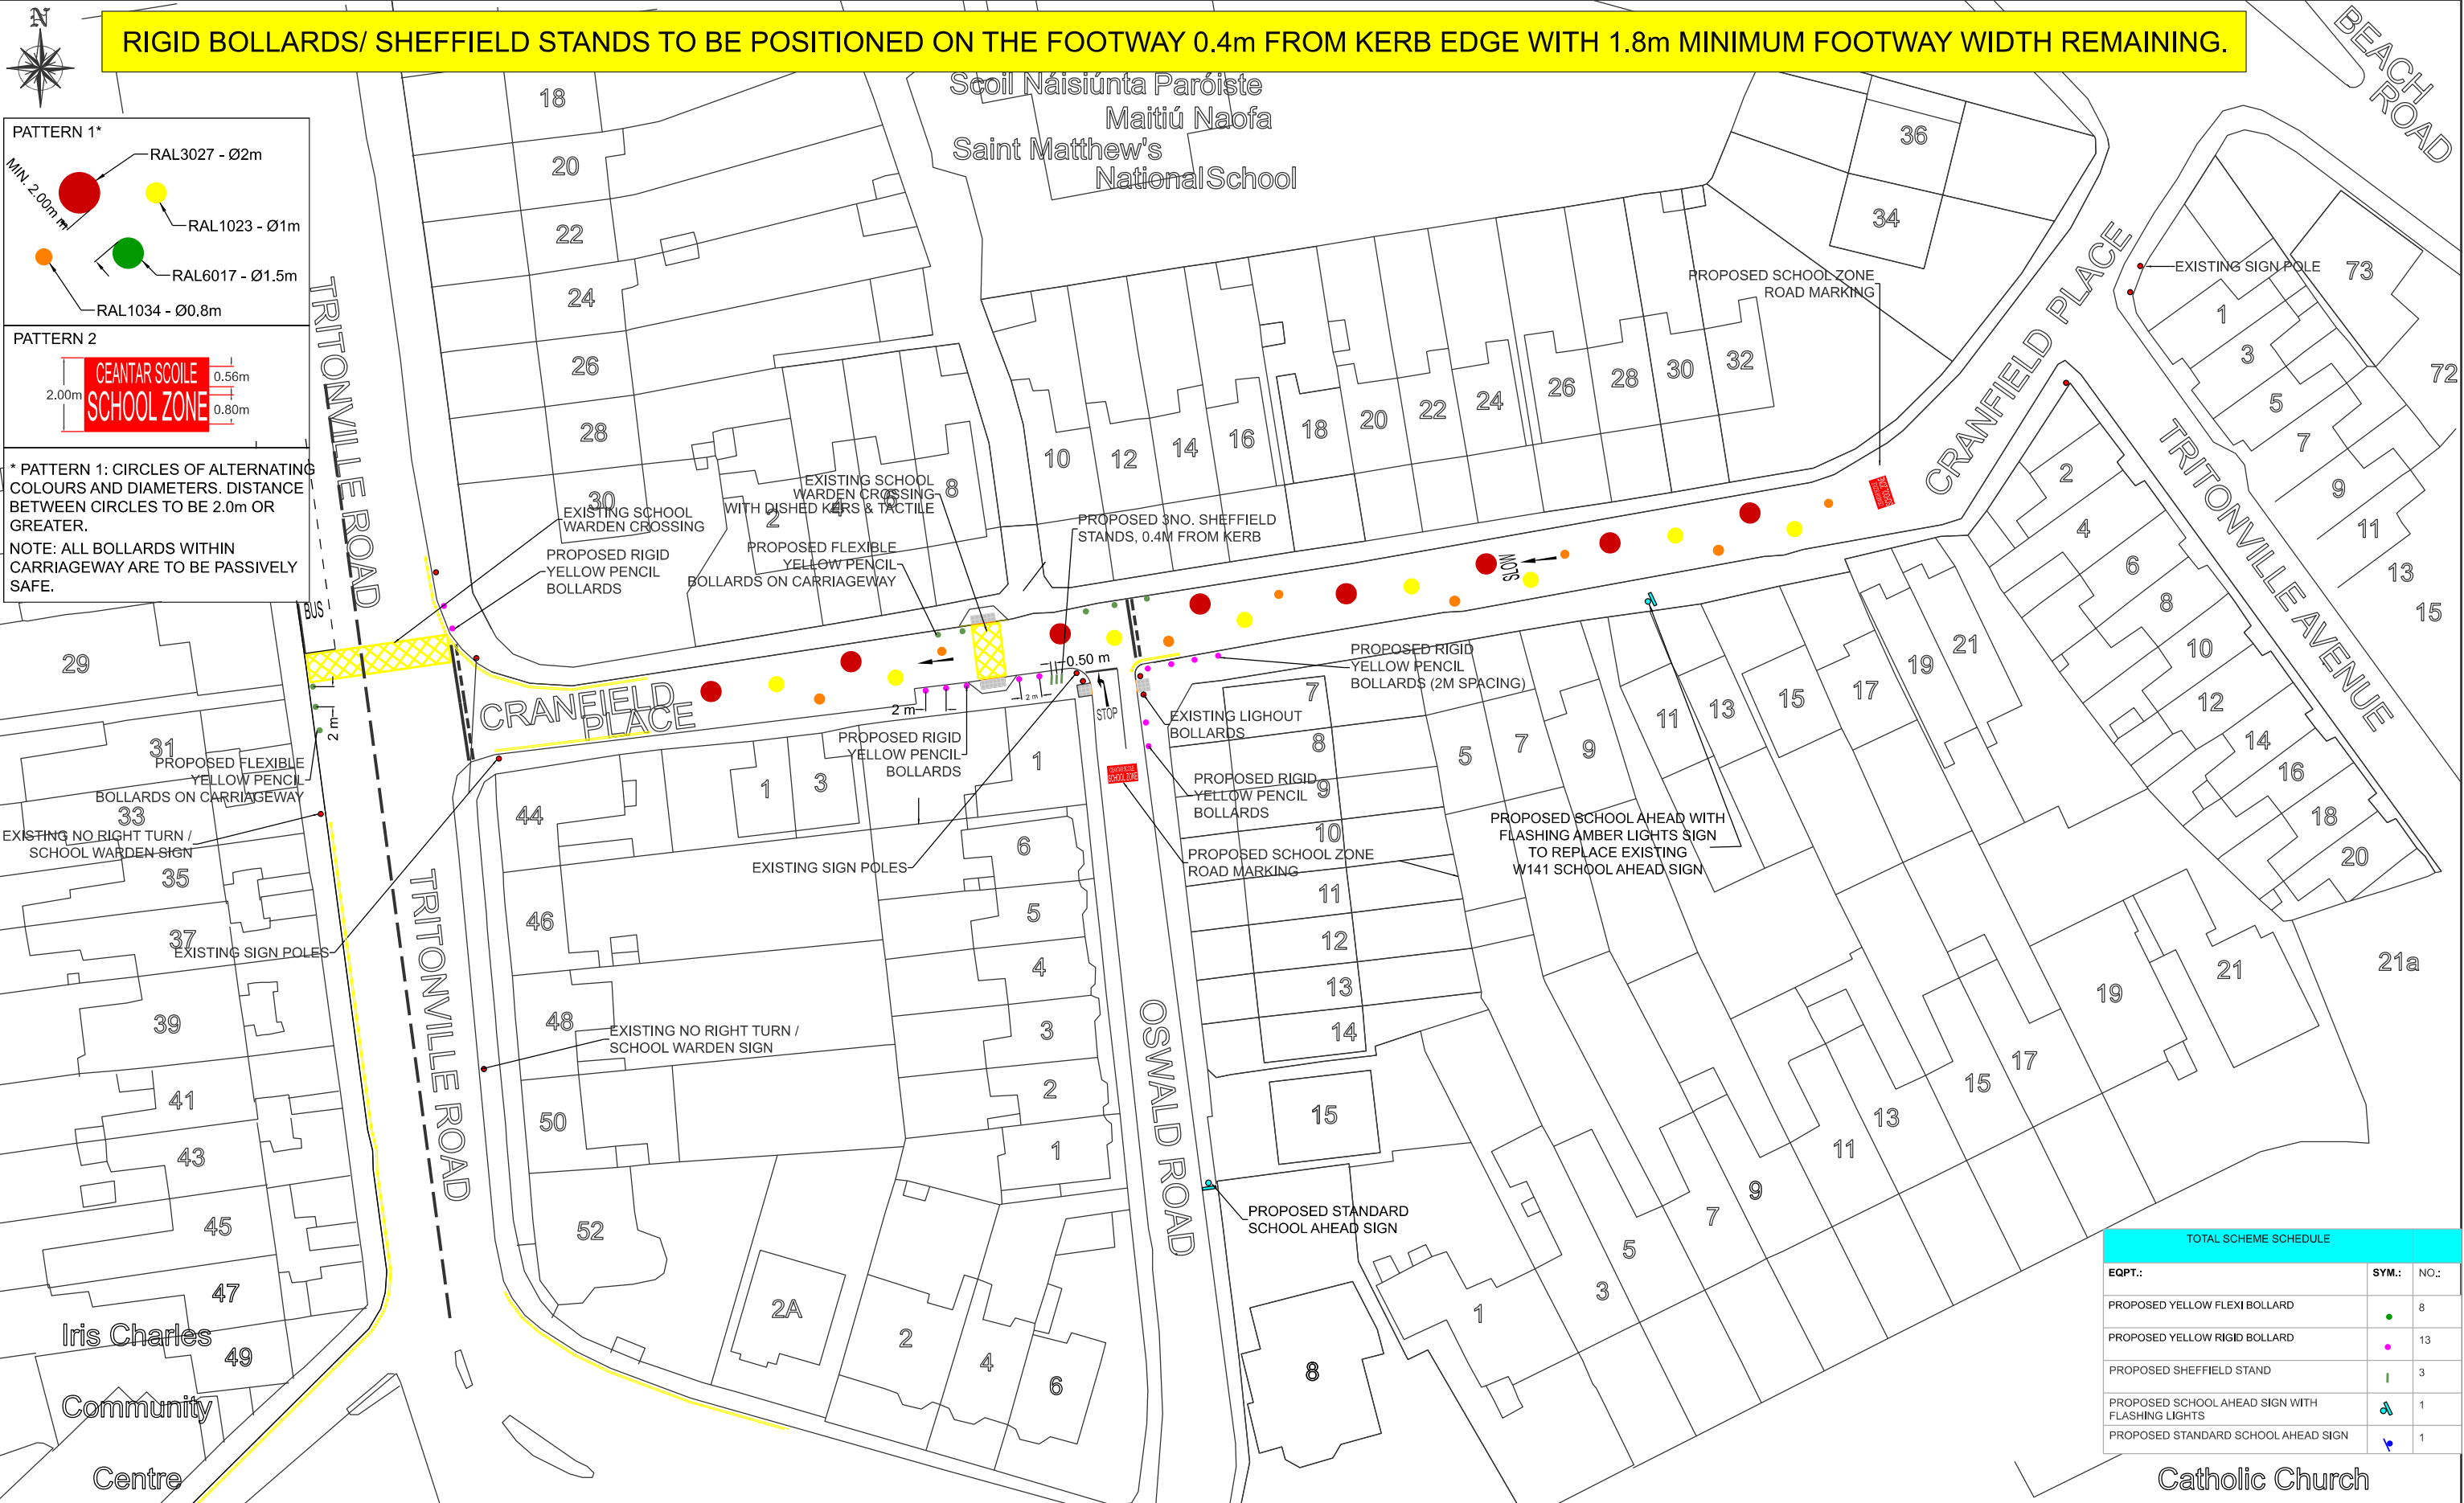

TOTAL SCHEME SCHEDULE		
EQPT.:	SYM.:	NO.:
PROPOSED YELLOW FLEXI BOLLARD		8
PROPOSED YELLOW RIGID BOLLARD		13
PROPOSED SHEFFIELD STAND		3
PROPOSED SCHOOL AHEAD SIGN WITH FLASHING LIGHTS		1
PROPOSED STANDARD SCHOOL AHEAD SIGN		1

Catholic Church



**Comhairle Cathrach
Bhaile Átha Cliath
Dublin City Council**

DUBLIN CITY COUNCIL
Comhairle Chathair Bhaile Aithe
Cliath
TRANSPORTATION & PUBLIC REALM
CIVIC OFFICES
WOOD QUAY, DUBLIN 8

BRENDAN O'BRIEN
EXECUTIVE MANAGER TRAFFIC

NOTES:

- 1) All existing road markings and features shown in grey are to be retained, unless otherwise stated.
- 2) Design is based on available ordinance survey mapping. Existing features, such as build-outs, traffic islands, road markings etc., were estimated by the designers by use of aerial photography data.
- 3) All accesses to be kept unobstructed.
- 4) Review of existing services location & depth has not been undertaken.

© Ordnance Survey Ireland.
© Ordnance Survey Ireland. All rights reserved.
License number 2025/26/CCMA/Dublin City Council

DRAFT

LEGEND:

- EXISTING SIGN POLE/ LIGHTHOUSE BOLLARD
- EXISTING TACTILE

No.:	Revision:	Date:	By:	Chk'd:	App'd:	PROJECT TITLE: CITY CENTRE TRANSPORT PROJECTS				
0.1	DRAFT	12/08/2026	KMCK							
0.0	DRAFT	21/07/2026	KMCK	AD	CA	DRAWING TITLE: ST. MATTHEW'S NATIONAL SCHOOL, DUBLIN 4 - SCHOOL ZONE				
STAGE:		Date:	App'd:							
PRELIMINARY		DRAFT	21/07/2026	CA	DESIGNED: KMCK		CAD FILE:			
APPROVAL					DRAWN:		JOB NO.: T #####		SHEET: 1 OF 1	
TENDER					CHECKED:		SCALE: NTS		Dwg No.: DCC-210034-SRTS-SMNS-01	
CONSTRUCTION					APPROVED:		DATE: 12/08/2026		REV: 0.1	