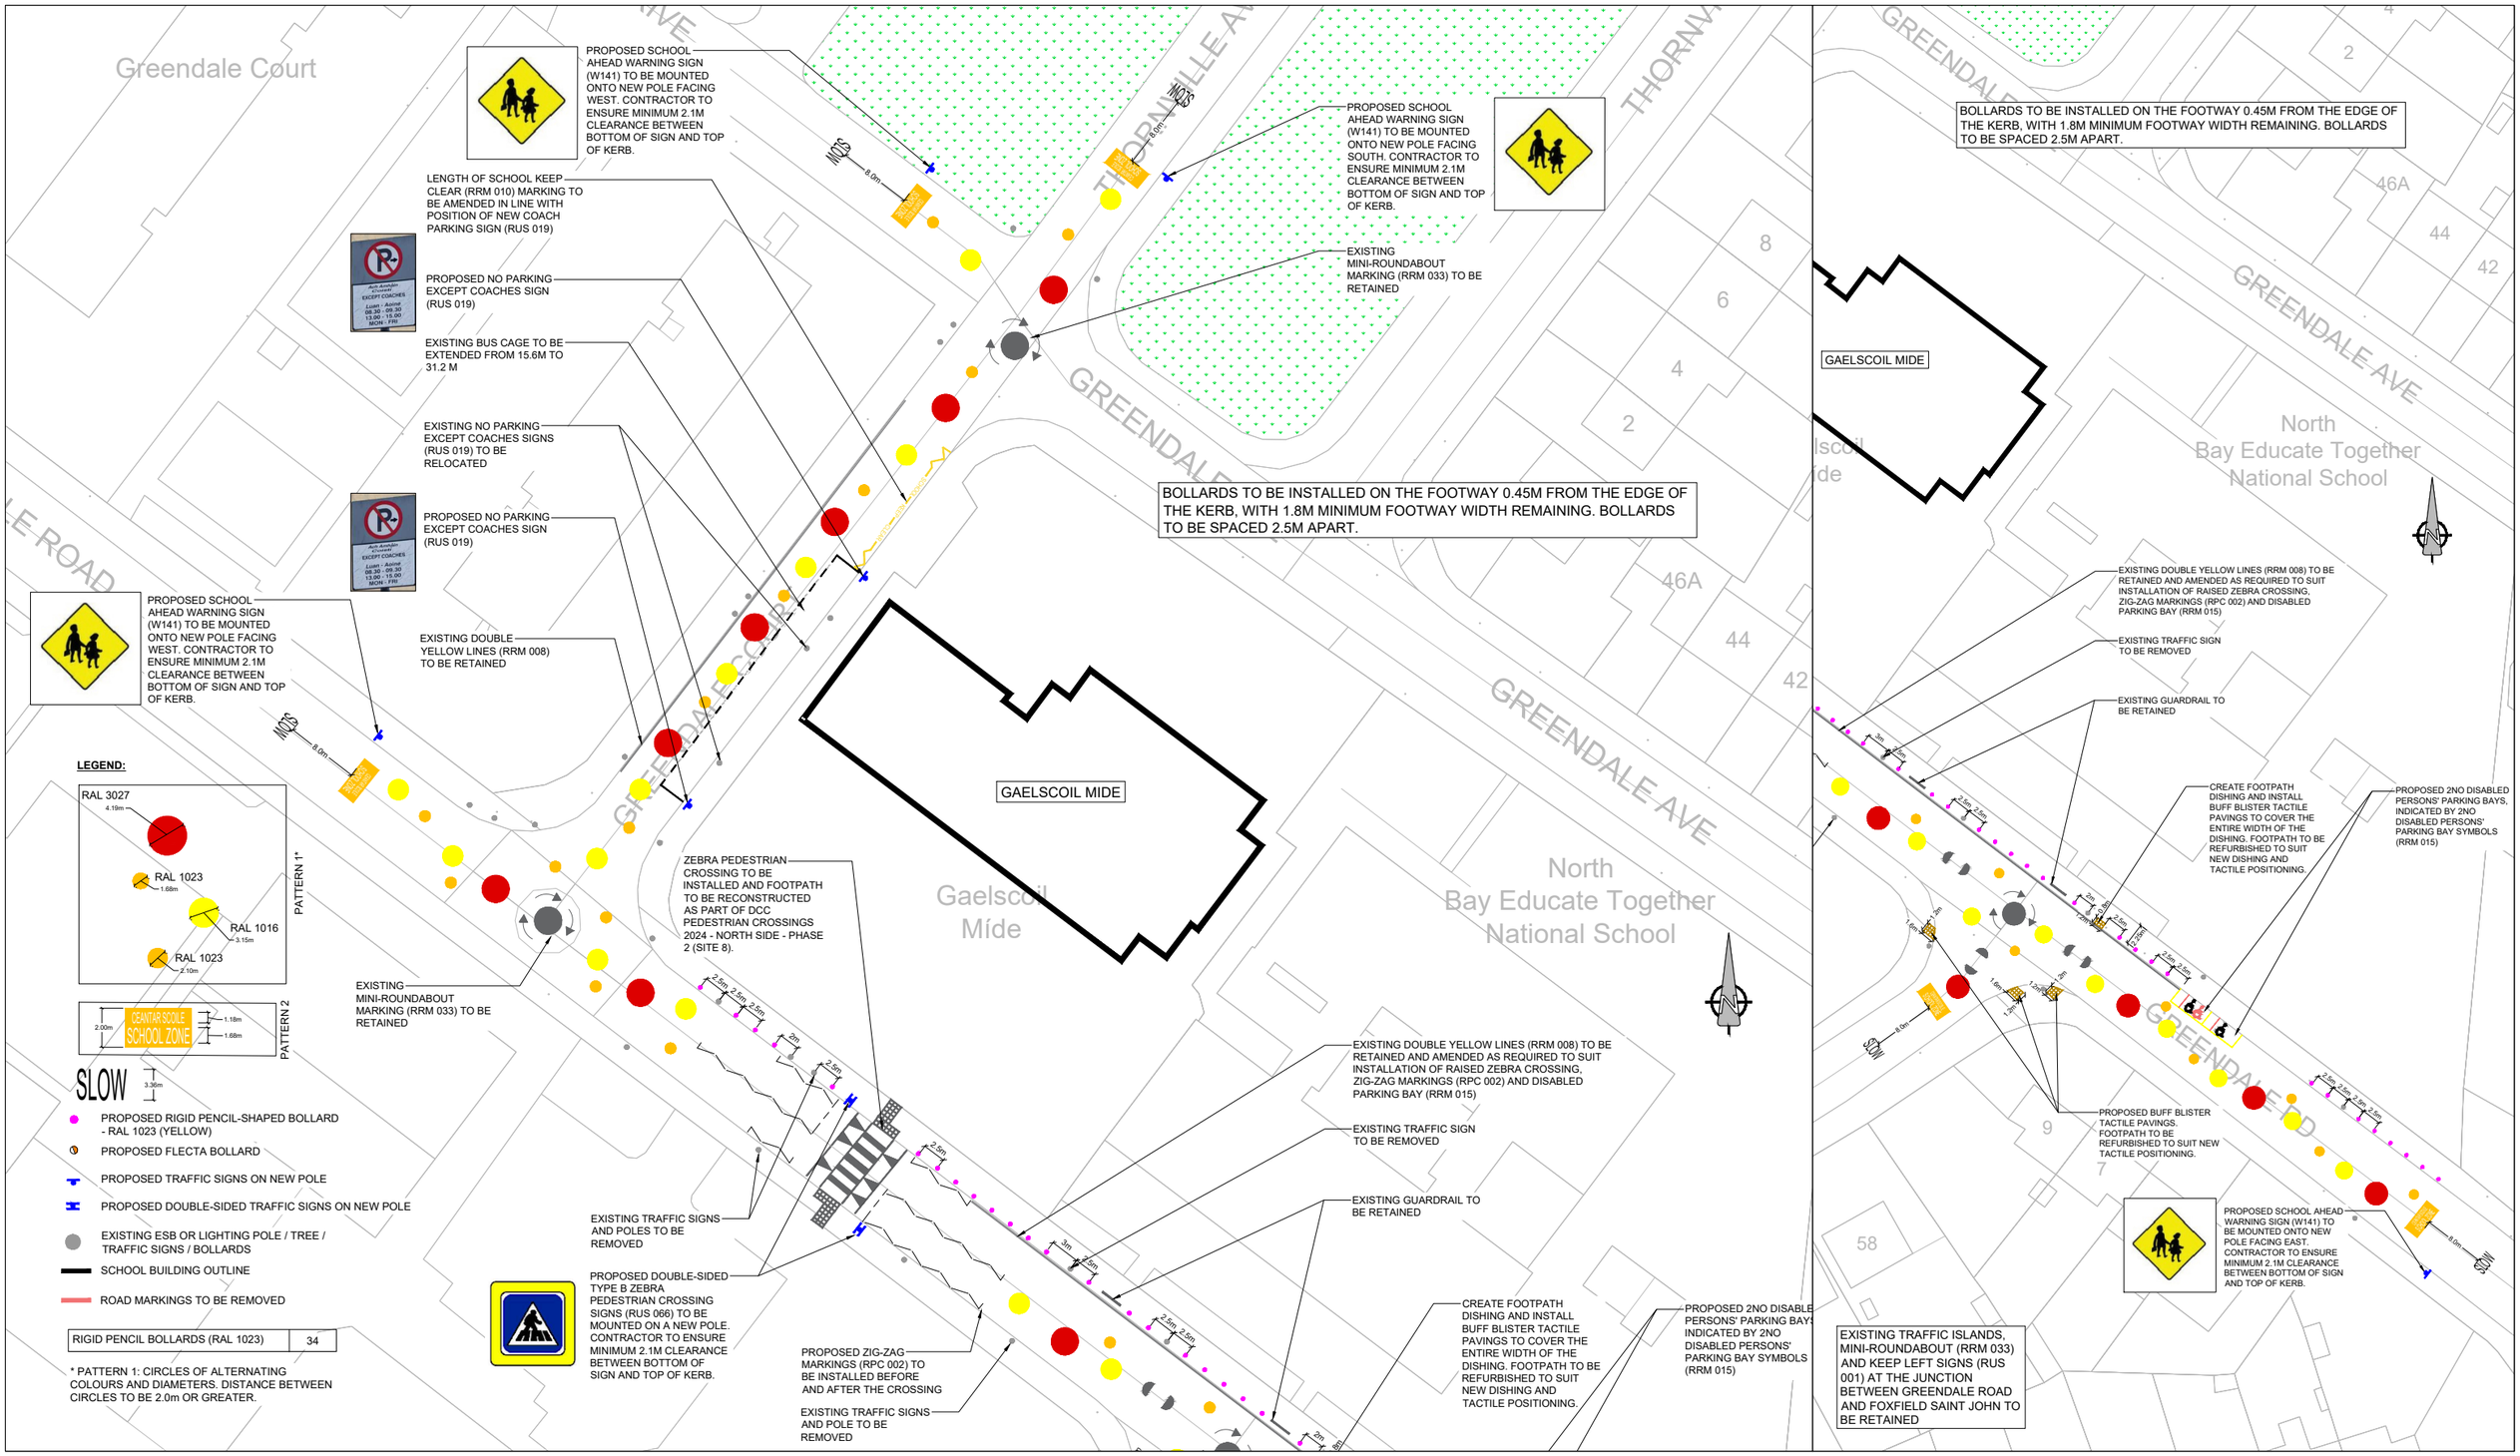

Comhairle Cathrach Bhaile Átha Cliath Dublin City Council	DUBLIN CITY COUNCIL Comhairle Chathair Bhaile Aithe Cliath ENVIRONMENT & TRANSPORT DEPT. CIVIC OFFICES WOOD QUAY, DUBLIN 8 BRENDAN O'BRIEN ACTING EXECUTIVE MANAGER TRAFFIC	Údarás Náisiúnta Iompair National Transport Authority	NOTES 1. © Ordnance Survey Ireland. © Ordnance Survey Ireland. All rights reserved. License number 2024/23/CCMA/DublinCityCouncil CONCEPT	NOTES: 1. ALL EXISTING ROAD MARKINGS AND FEATURES SHOWN IN GREY ARE TO BE RETAINED, UNLESS OTHERWISE STATED. 2. DESIGN IS BASED ON AVAILABLE ORDINANCE SURVEY MAPPING. EXISTING FEATURES, SUCH AS BUILDOUTS, TRAFFIC ISLANDS, ROAD MARKINGS ETC., WERE ESTIMATED BY THE DESIGNERS BY USE OF AERIAL PHOTOGRAPHY DATA. 3. ALL ACCESSES TO BE KEPT UNOBSTRUCTED. 4. REVIEW OF EXISTING SERVICES LOCATION & DEPTH HAS NOT BEEN UNDERTAKEN.	Project Title: DCC SAFE ROUTES TO SCHOOL - GAELSCOIL MÍDE, GREENDALE ROAD, KILBARRACK, DUBLIN 5 Drawing Title: GENERAL ARRANGEMENT PRELIMINARY: / APPROVAL: / TENDER: / CONSTRUCTION: Designed: GKB / Drawn: GKB / Checked: / Approved: CAD File: Job No.: 210034 Scale: 1/200 @ A1 Date: APR '25 Sheet: 1 OF 1 Dwg No.: DCC21 0034_MIDE Rev: 0